F.A.P RTE.	SECTION	COUNTY	TOTAL SHEETS	SHEET NO.
322	(12-1)I-N	UNION	46	12
STA.		TO STA.		
FED. ROAD DIST. NO.	ILLINOIS	FED. AID PROJECT		

0698837

N

50' 0 25' 50'

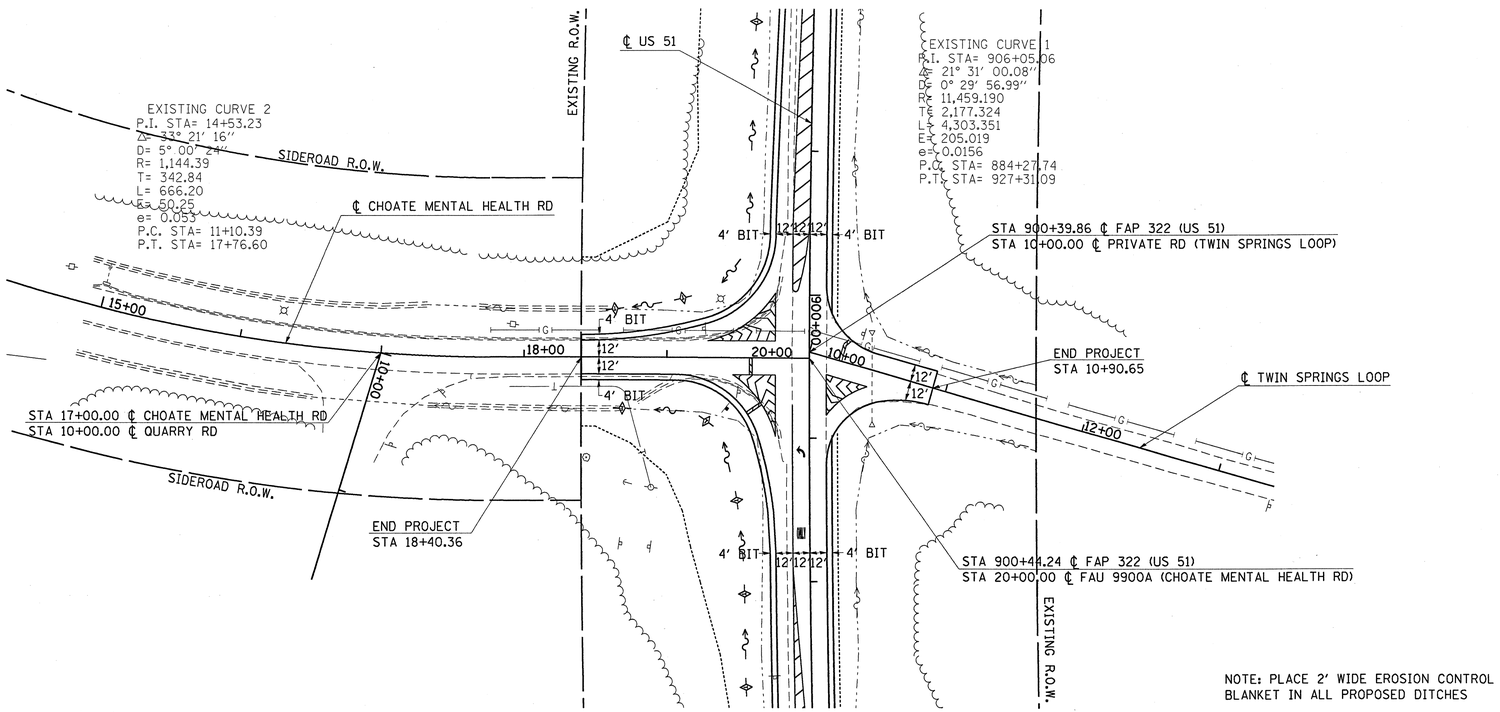

NOTE: PLACE 2' WIDE EROSION CONTROL BLANKET IN ALL PROPOSED DITCHES

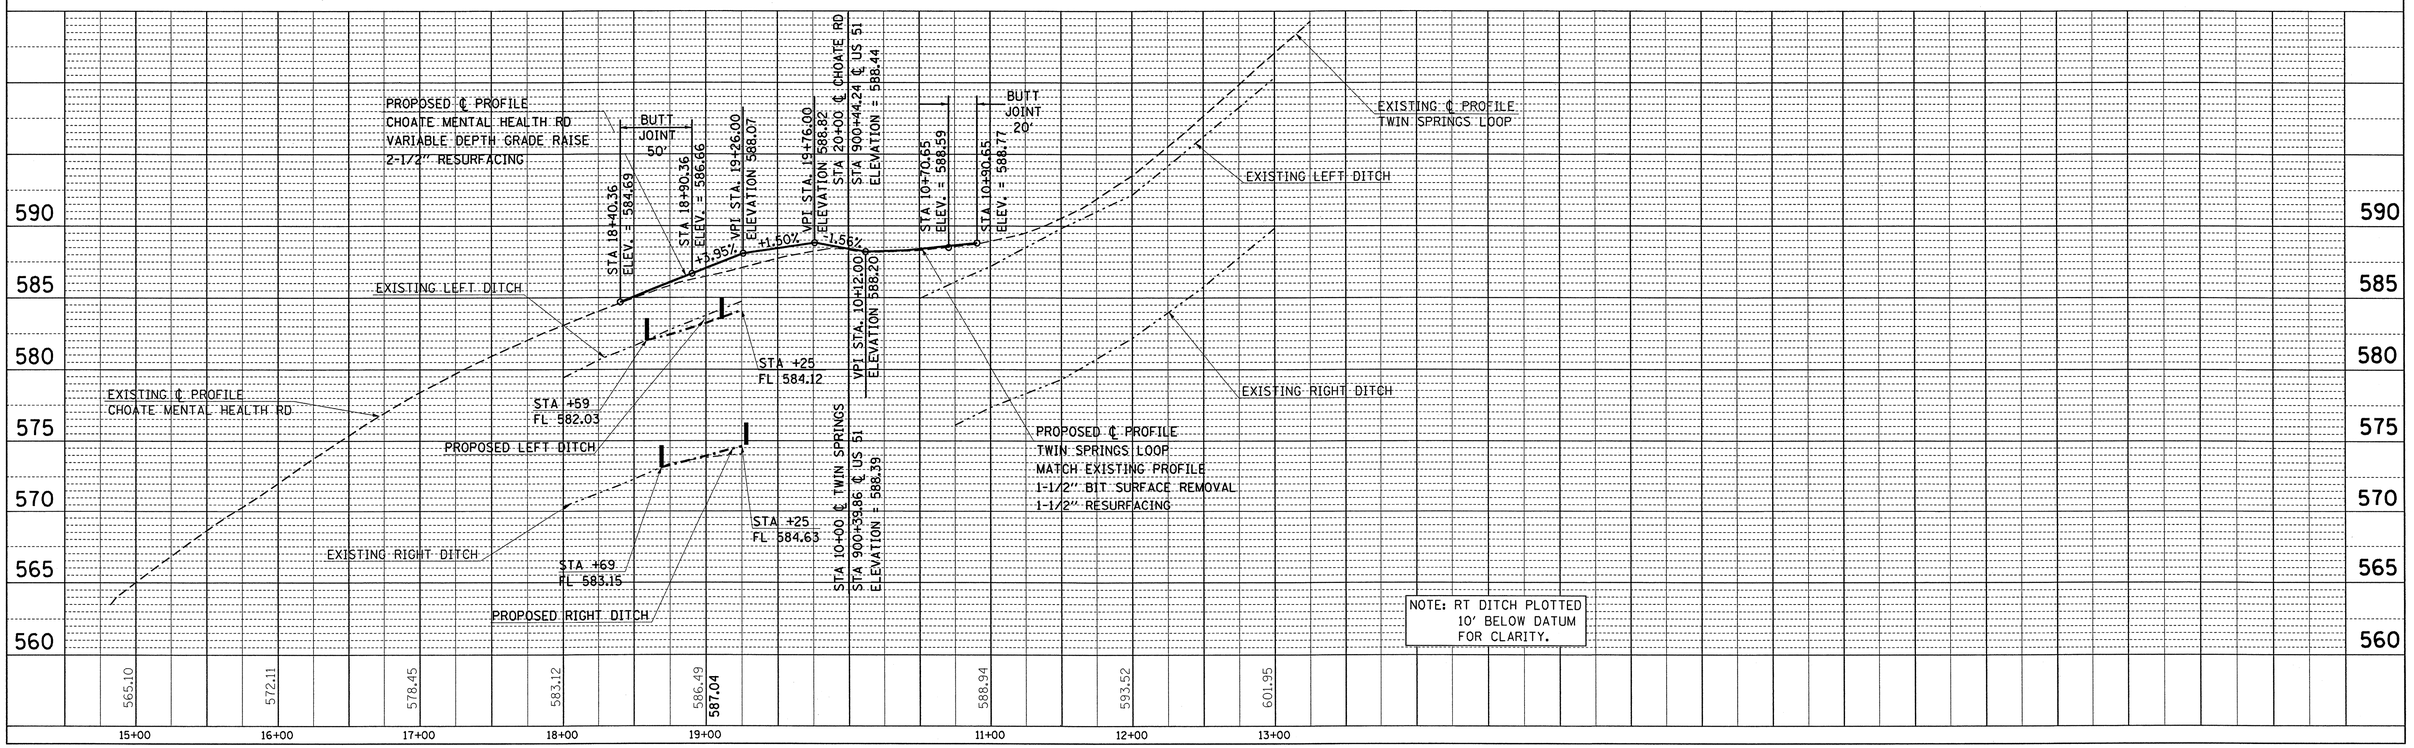

PLAN		BY	DATE
	SURVEYED		
	PLOTTED		
	ALIGNMENT CHECKED		
	GRADES CHECKED		
NOTE BOOK	BY		
	CADD FILE NAME		
NO.			

PROFILE		BY	DATE
	SURVEYED		
	PLOTTED		
	GRADES CHECKED		
NOTE BOOK	ALIGNMENT CHECKED		
NO.	STRUCTURE NOTATNS CHKD		

Tue Dec 16 14:39:59 2003
c:\projects\d9052203\d9052203pl.m32 LV=2-63

CHOATE MENTAL HEALTH RD & TWIN SPRINGS LOOP
PLAN PROFILE SHEET