98837

F.A.P RTE.	SECTION	COUNTY	TOTAL SHEETS	SHEET NO.
322	(12-1)I-N	UNION	46	22
STA. 894+50		TO STA.895+00		
FED. ROAD DIST. NO.	ILLINOIS	FED. AID PROJECT		

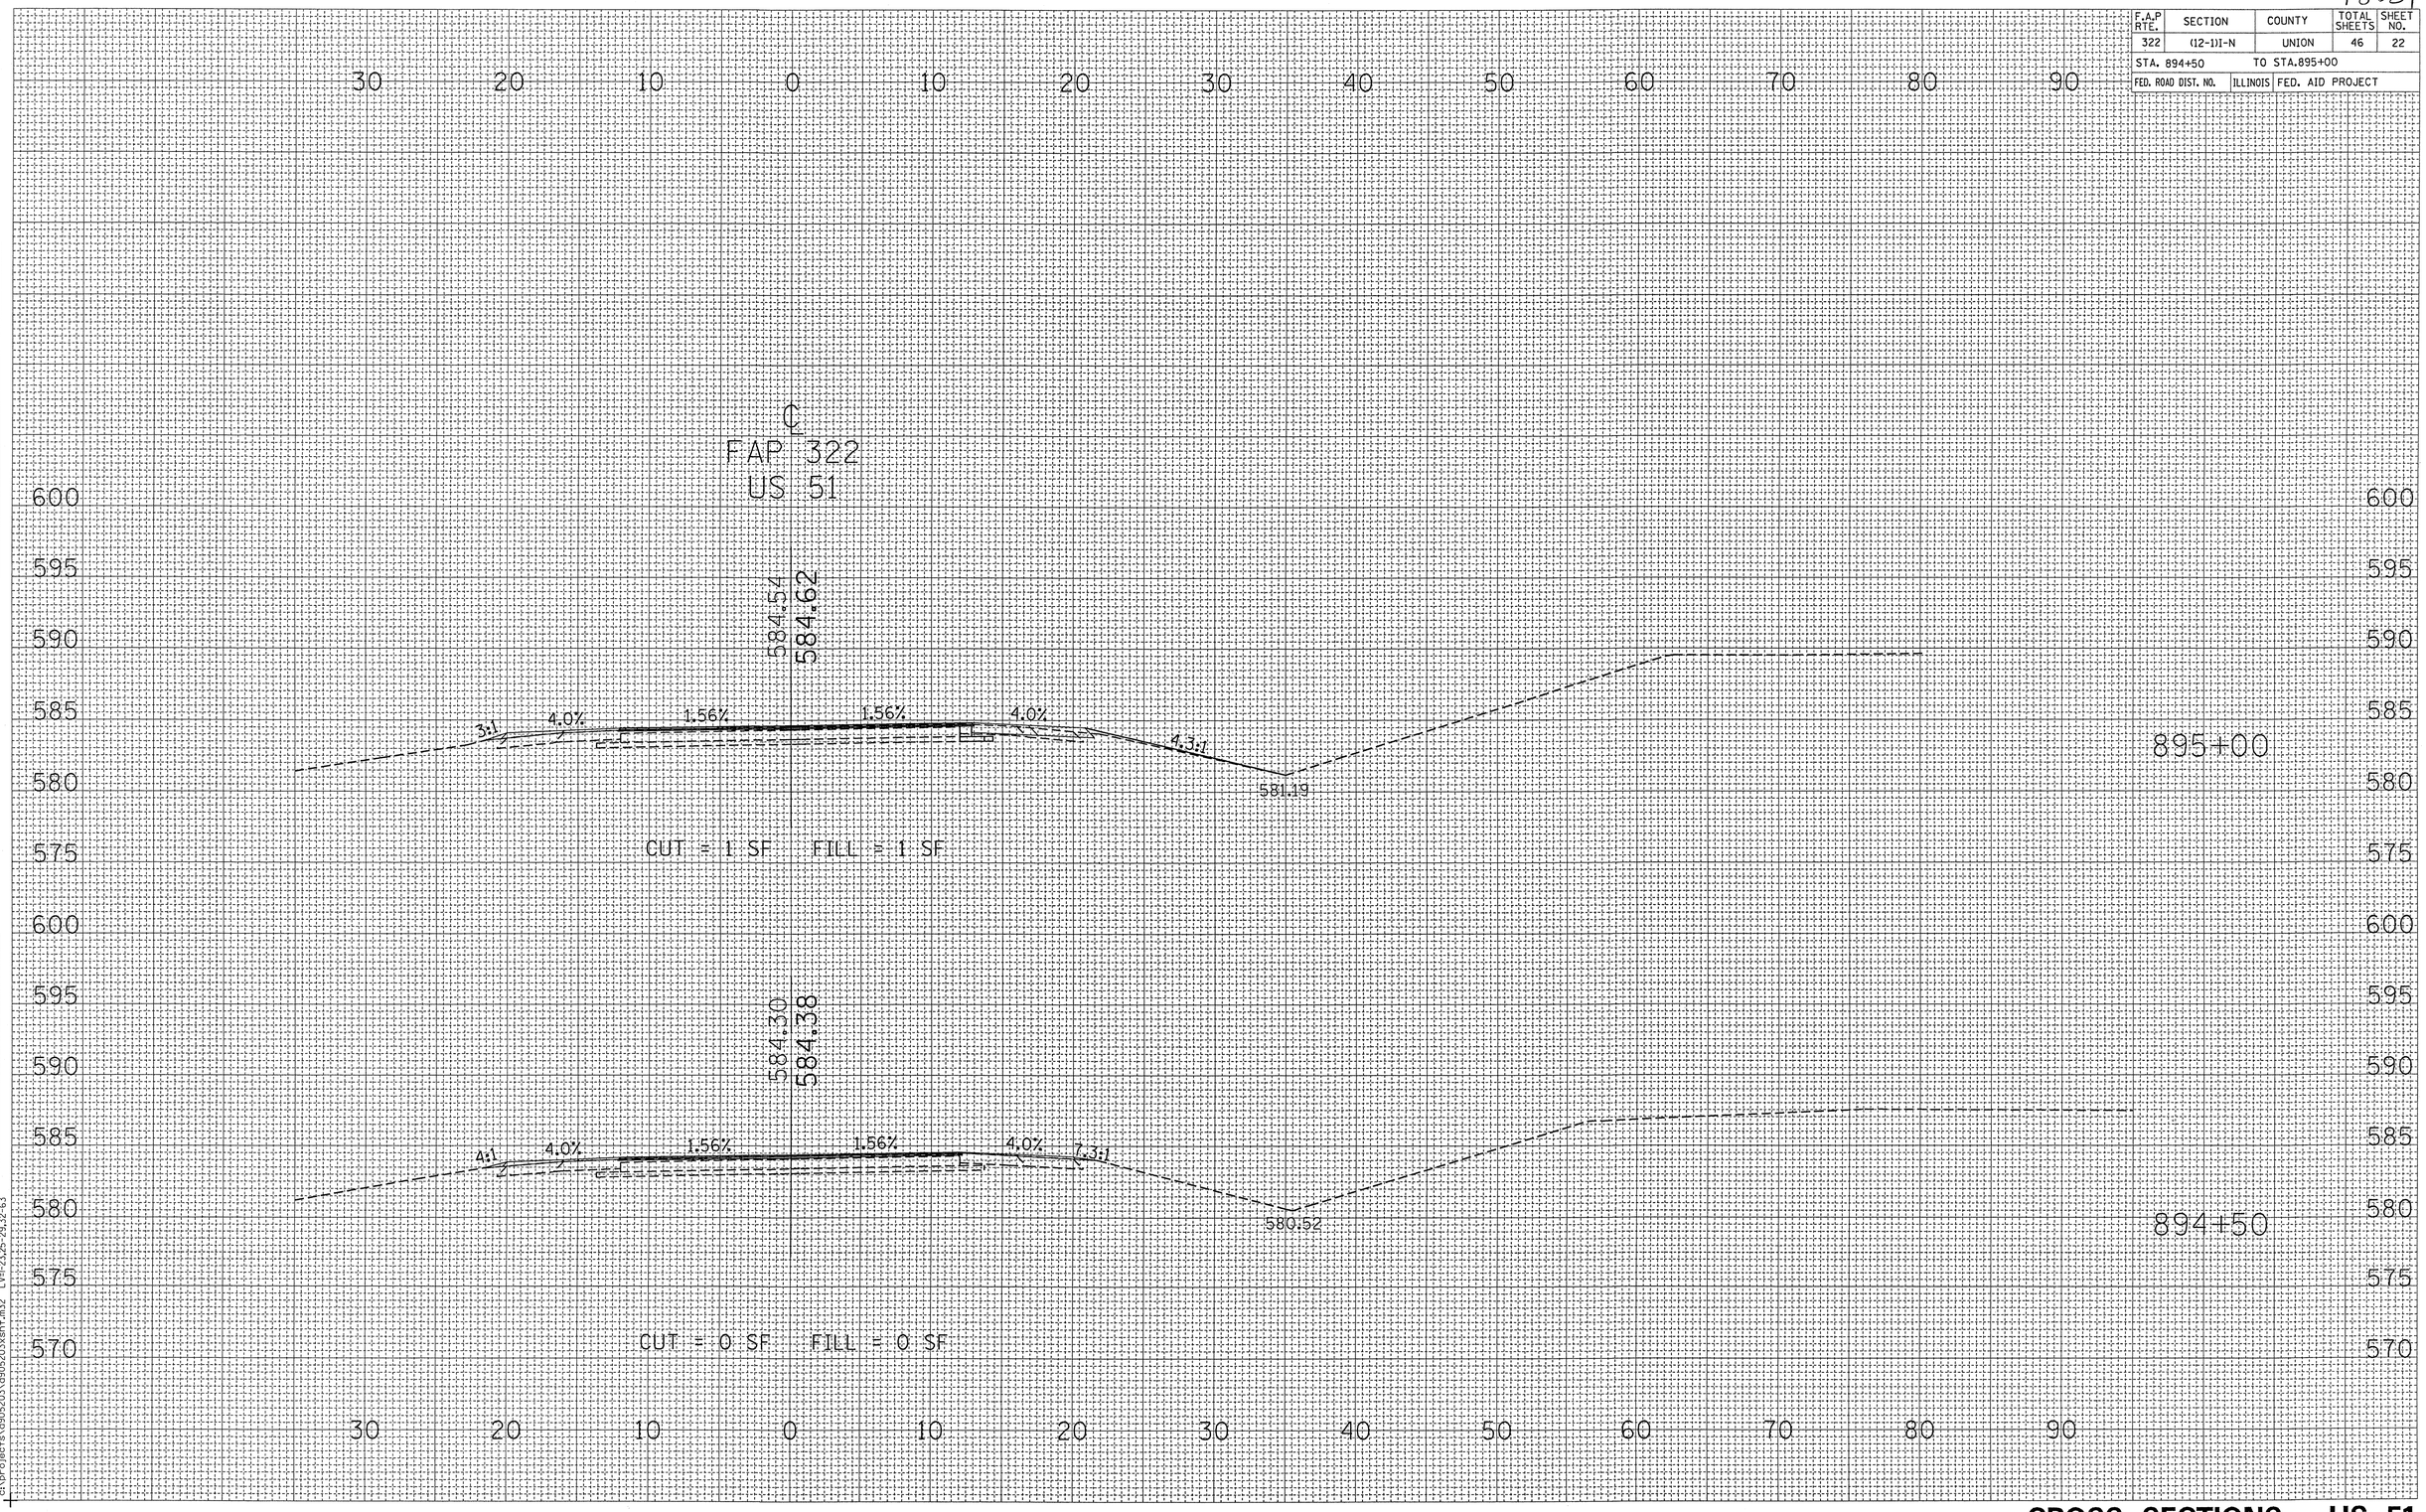

FINAL SURVEY	BY	DATE
SURVEYED		
PLOTTED		
TEMPLATE		
AREAS		
AREAS CHECKED		

BRIDGE SURVEY	BY	DATE
SURVEYED		
PLOTTED		
TEMPLATE		
AREAS		
AREAS CHECKED		

NOTE BOOK NO.

LV=23.25-29.32-63

Thu Dec 11 08:15:37 2003
c:\projects\d905203\d905203xsht.m32

CROSS SECTIONS – US 51

STA 894+50 TO STA 895+00