0098837

F.A.P RTE.	SECTION	COUNTY	TOTAL SHEETS	SHEET NO.
322	(12-1)I-N	UNION	46	25
STA. 897+50		TO STA.898+00		
FED. ROAD DIST. NO.	ILLINOIS	FED. AID PROJECT		

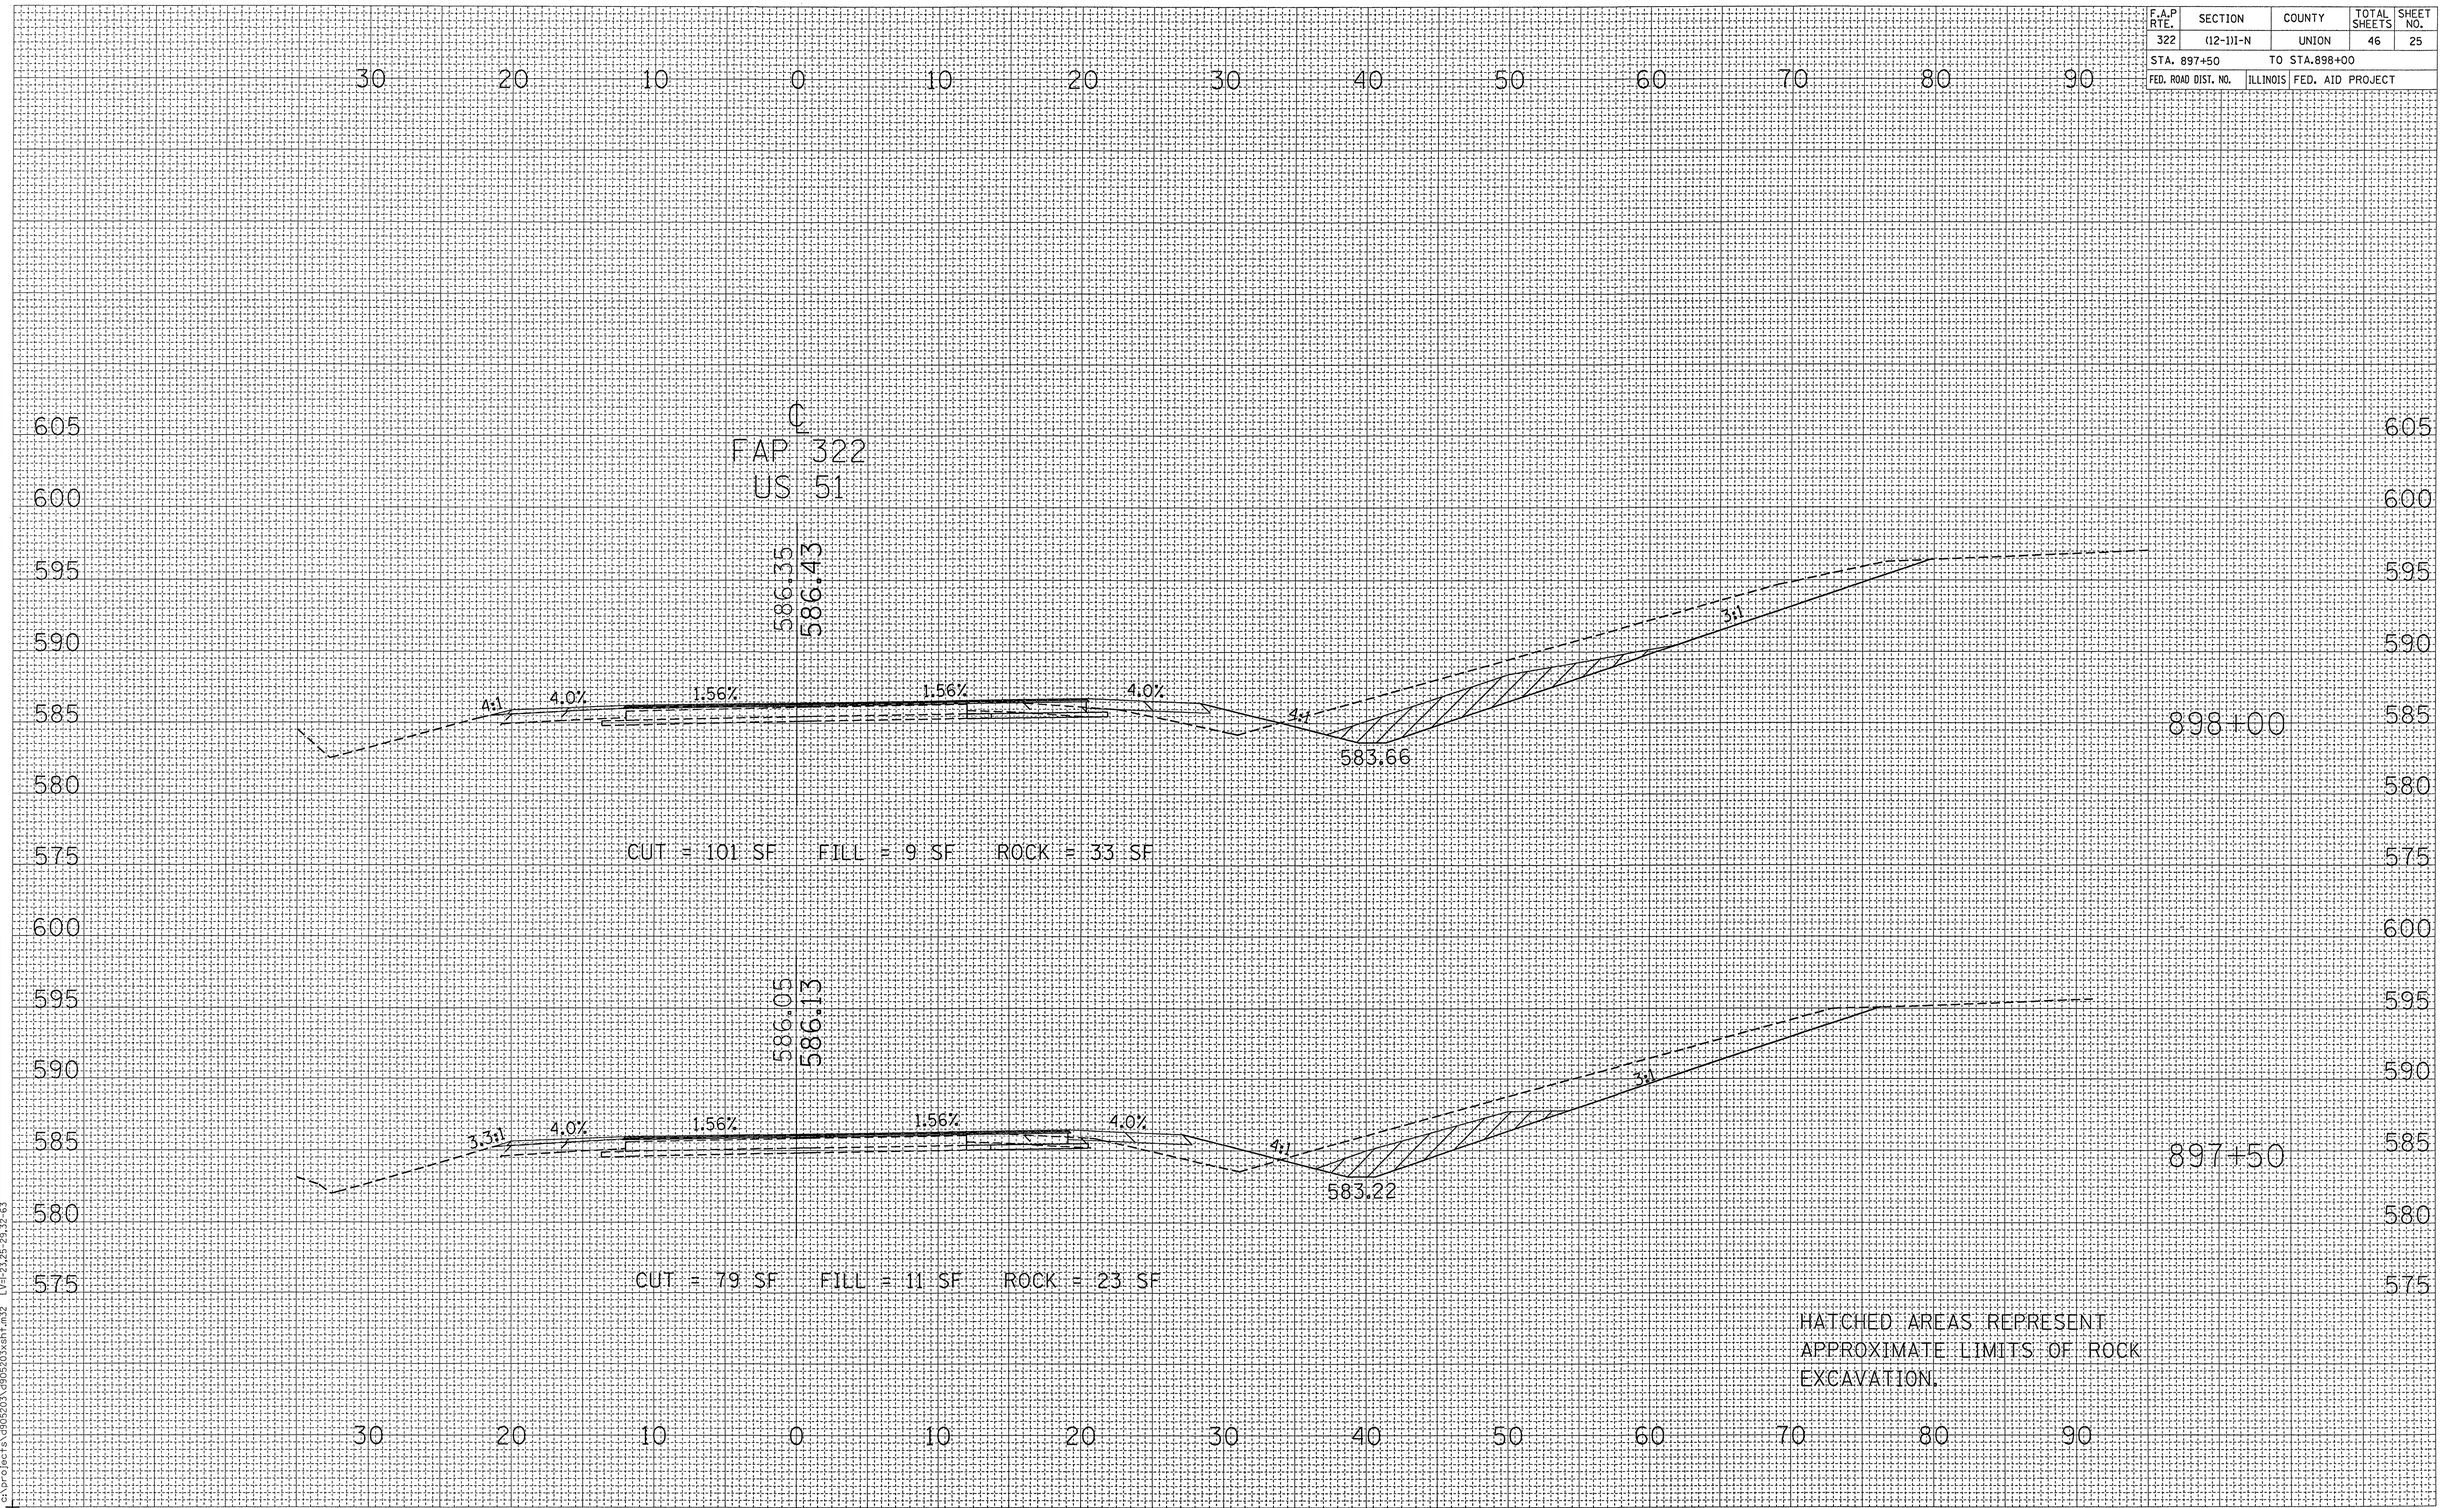

FINAL SURVEY NOTE BOOK NO. SURVEYED PLOTTED TEMPLATE AREAS AREAS CHECKED BY DATE

ORIGINAL SURVEY NOTE BOOK NO. SURVEYED PLOTTED TEMPLATE AREAS AREAS CHECKED BY DATE

Thu Dec 11 08:16:33 2003
c:\projects\d905203\d905203xsht.m32 LV=1:23,25-29,32-63

CROSS SECTIONS – US 51

STA 897+50 TO STA 898+00