0098837

| F.A.P RTE. | SECTION | COUNTY | TOTAL SHEETS | SHEET NO. |
|---|---|---|---|---|
| 322 | (12-1)I-N | UNION | 46 | 27 |
| STA. 899+50 | | TO STA.899+75 | | |
| FED. ROAD DIST. NO. | ILLINOIS | FED. AID PROJECT | | |

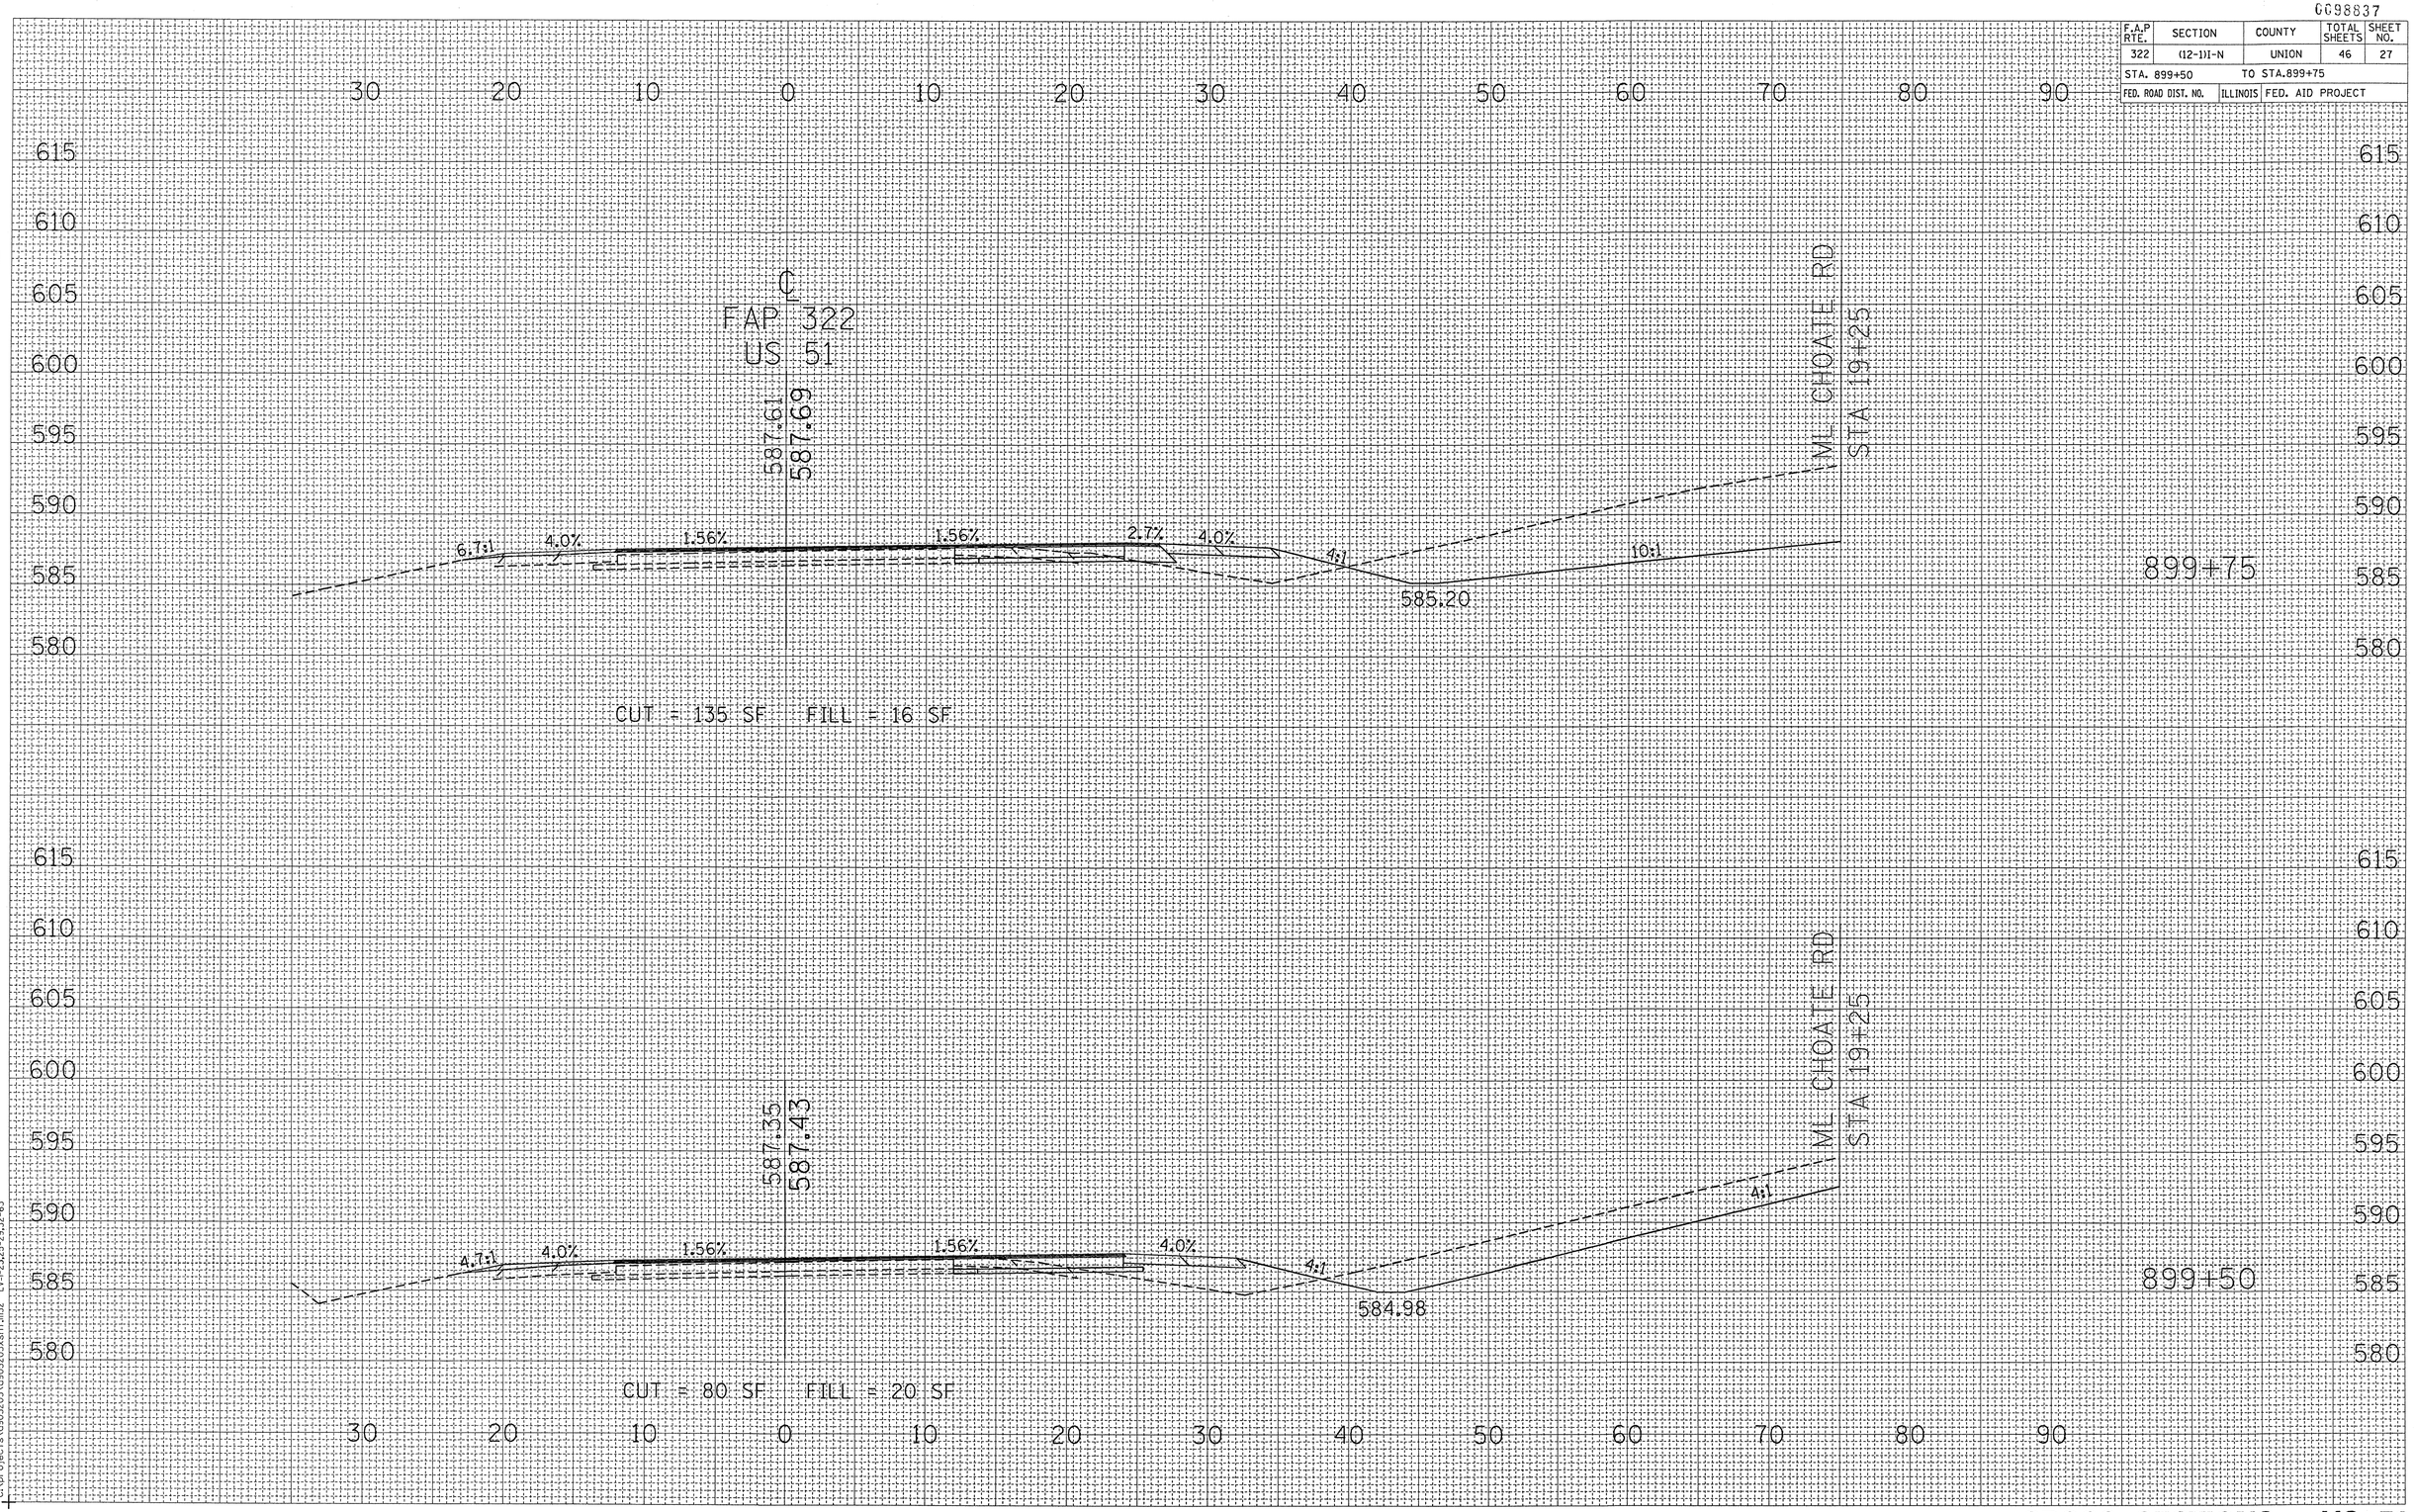


FINAL SURVEY | NOTE BOOK | NO. | SURVEYED | PLOTTED | TEMPLATE | AREAS | AREAS CHECKED | BY | DATE

ORIGINAL SURVEY | NOTE BOOK | NO. | SURVEYED | PLOTTED | TEMPLATE | AREAS | AREAS CHECKED | BY | DATE

Thu Dec 11 08:17:11 2003
c:\projects\d905203\d905203xsht.m32 LV=1-23,25-29,32-63

**CROSS SECTIONS – US 51**

**STA 899+50 TO STA 899+75**