0098837

F.A.P RTE.	SECTION	COUNTY	TOTAL SHEETS	SHEET NO.
322	(12-1)I-N	UNION	46	31
STA. 901+50		TO STA.901+75		
FED. ROAD DIST. NO.	ILLINOIS	FED. AID PROJECT		

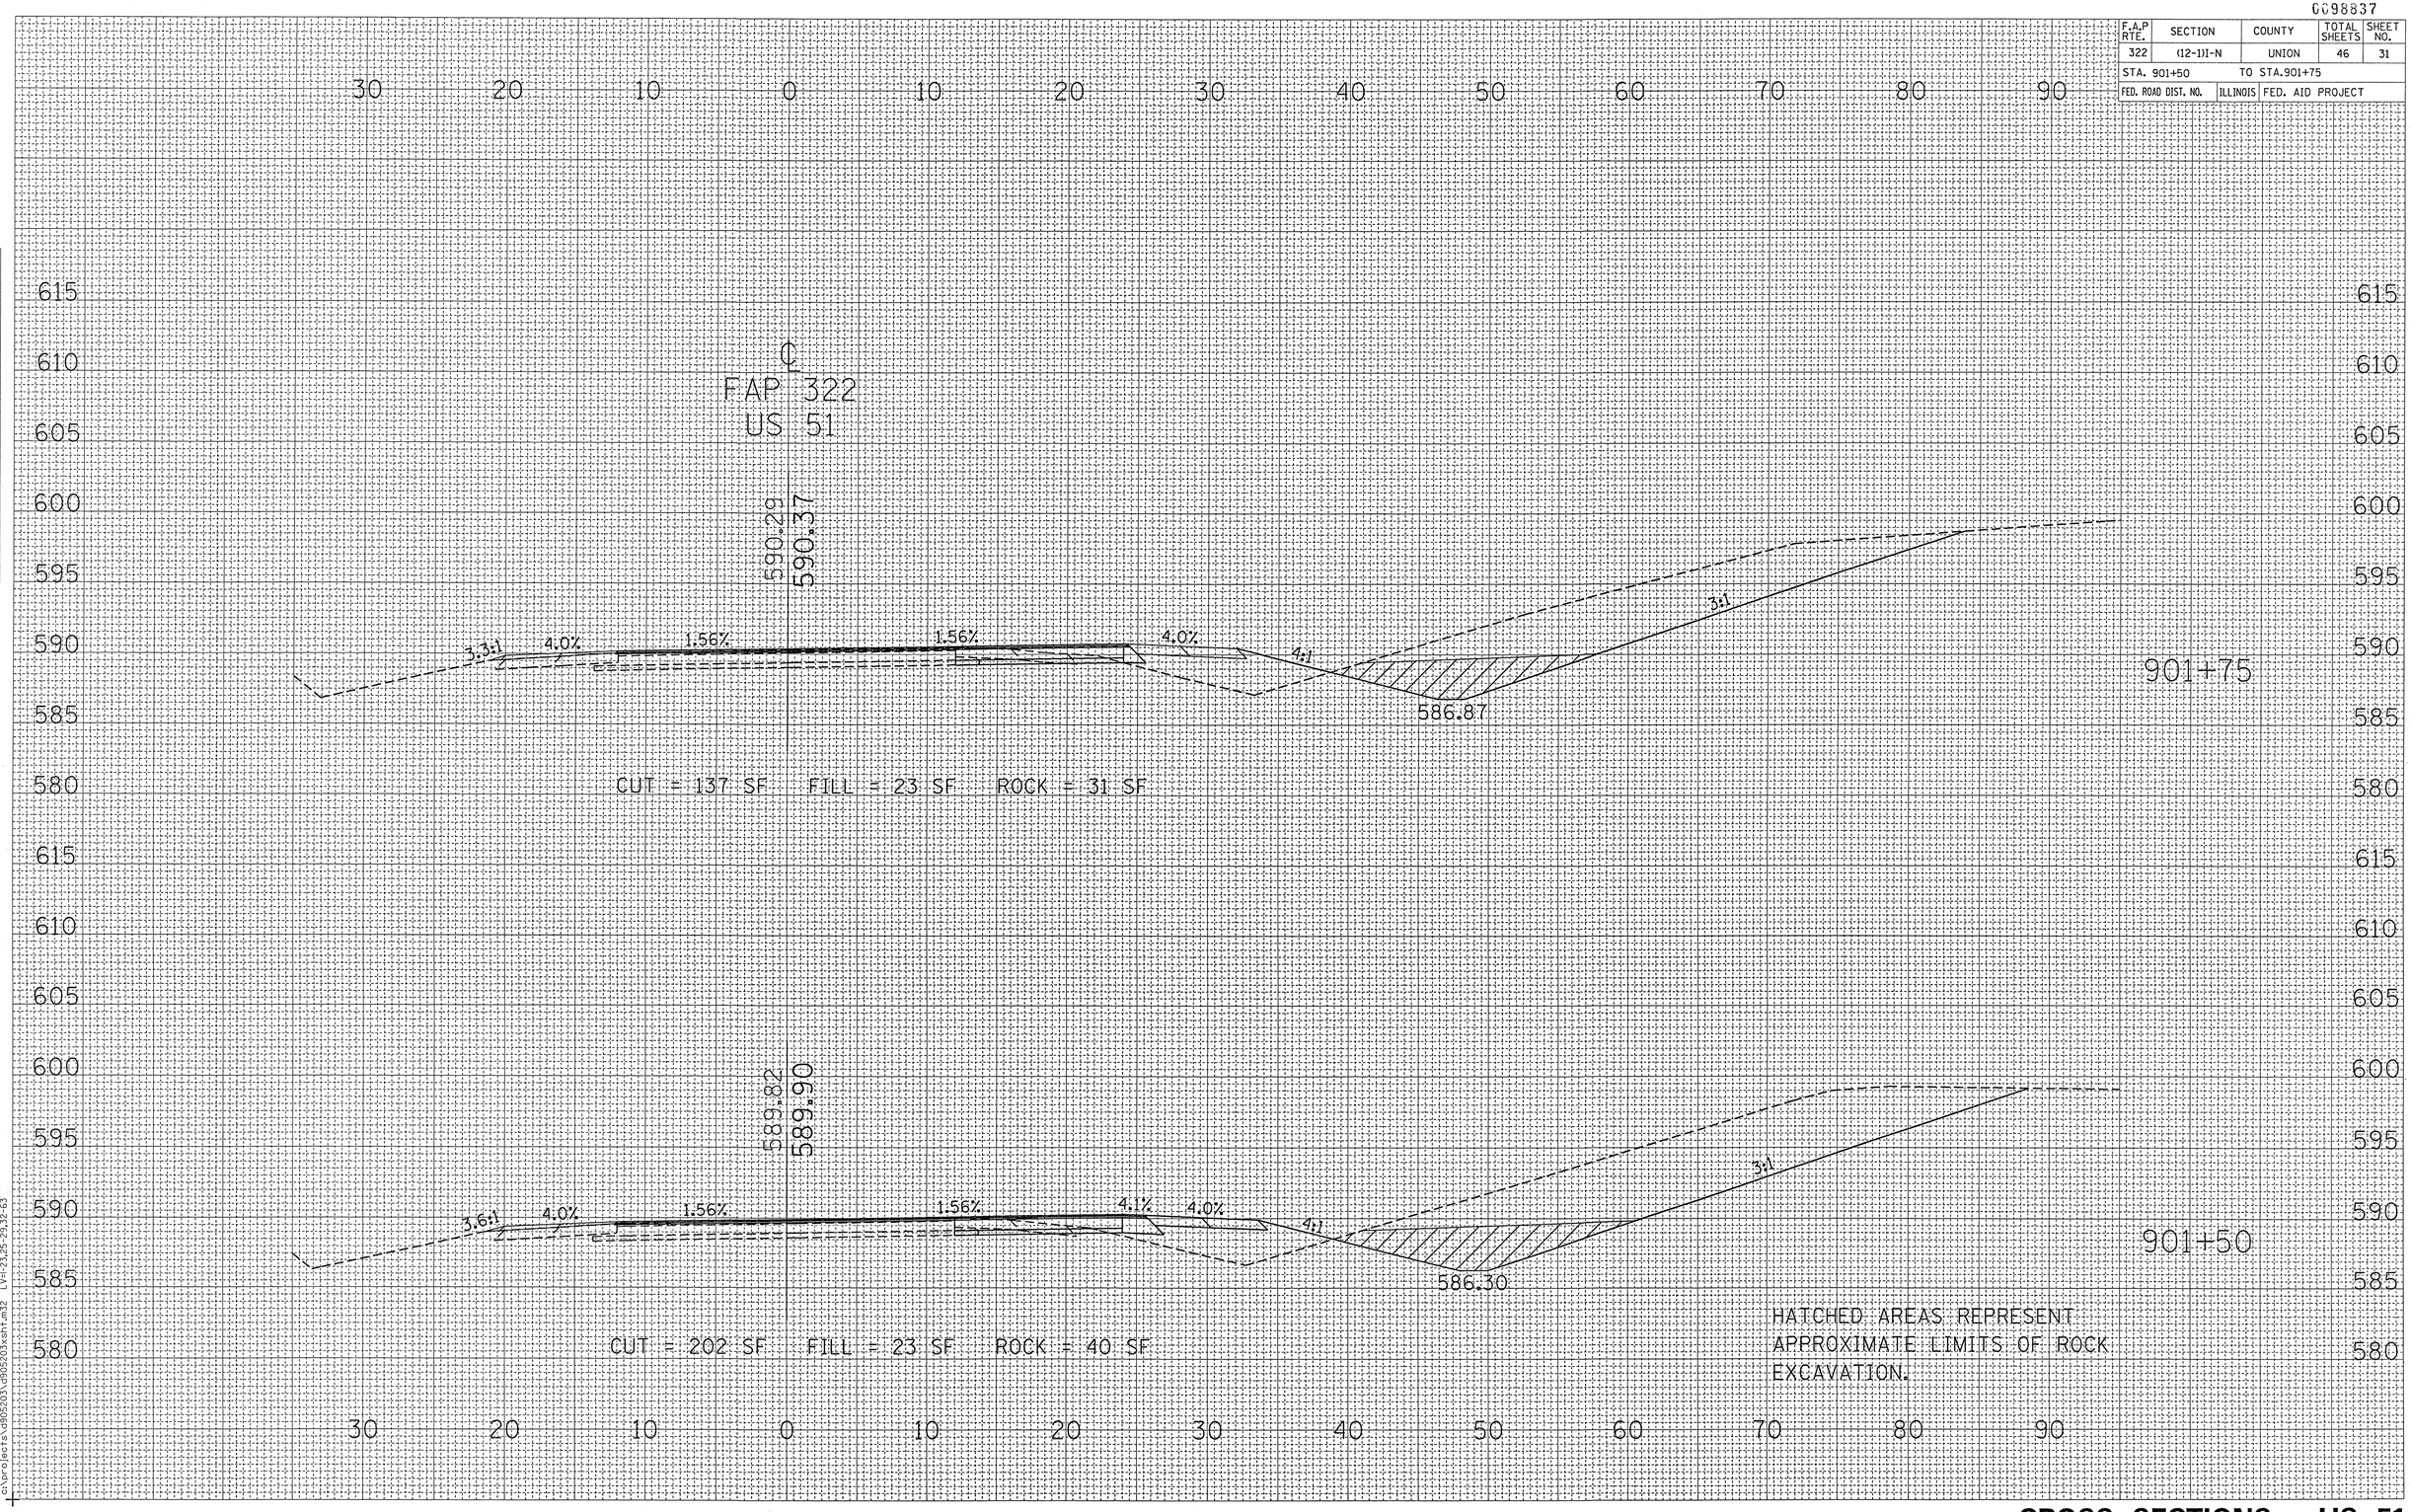

FINAL SURVEY — NOTE BOOK NO. — SURVEYED ____ PLOTTED ____ TEMPLATE ____ AREAS ____ AREAS CHECKED ____ BY ____ DATE ____

ORIGINAL SURVEY — NOTE BOOK NO. — SURVEYED ____ PLOTTED ____ TEMPLATE ____ AREAS ____ AREAS CHECKED ____ BY ____ DATE ____

LV=23.25-29.32-63.

Thu Dec 18 09:18:25 2003
c:\projects\d905203\d905203xsht.m32

CROSS SECTIONS – US 51

STA 901+50 TO STA 901+75