0098837

F.A.P RTE.	SECTION	COUNTY	TOTAL SHEETS	SHEET NO.
322	(12-1)I-N	UNION	46	32
STA. 902+00		TO STA.902+50		
FED. ROAD DIST. NO.	ILLINOIS	FED. AID PROJECT		

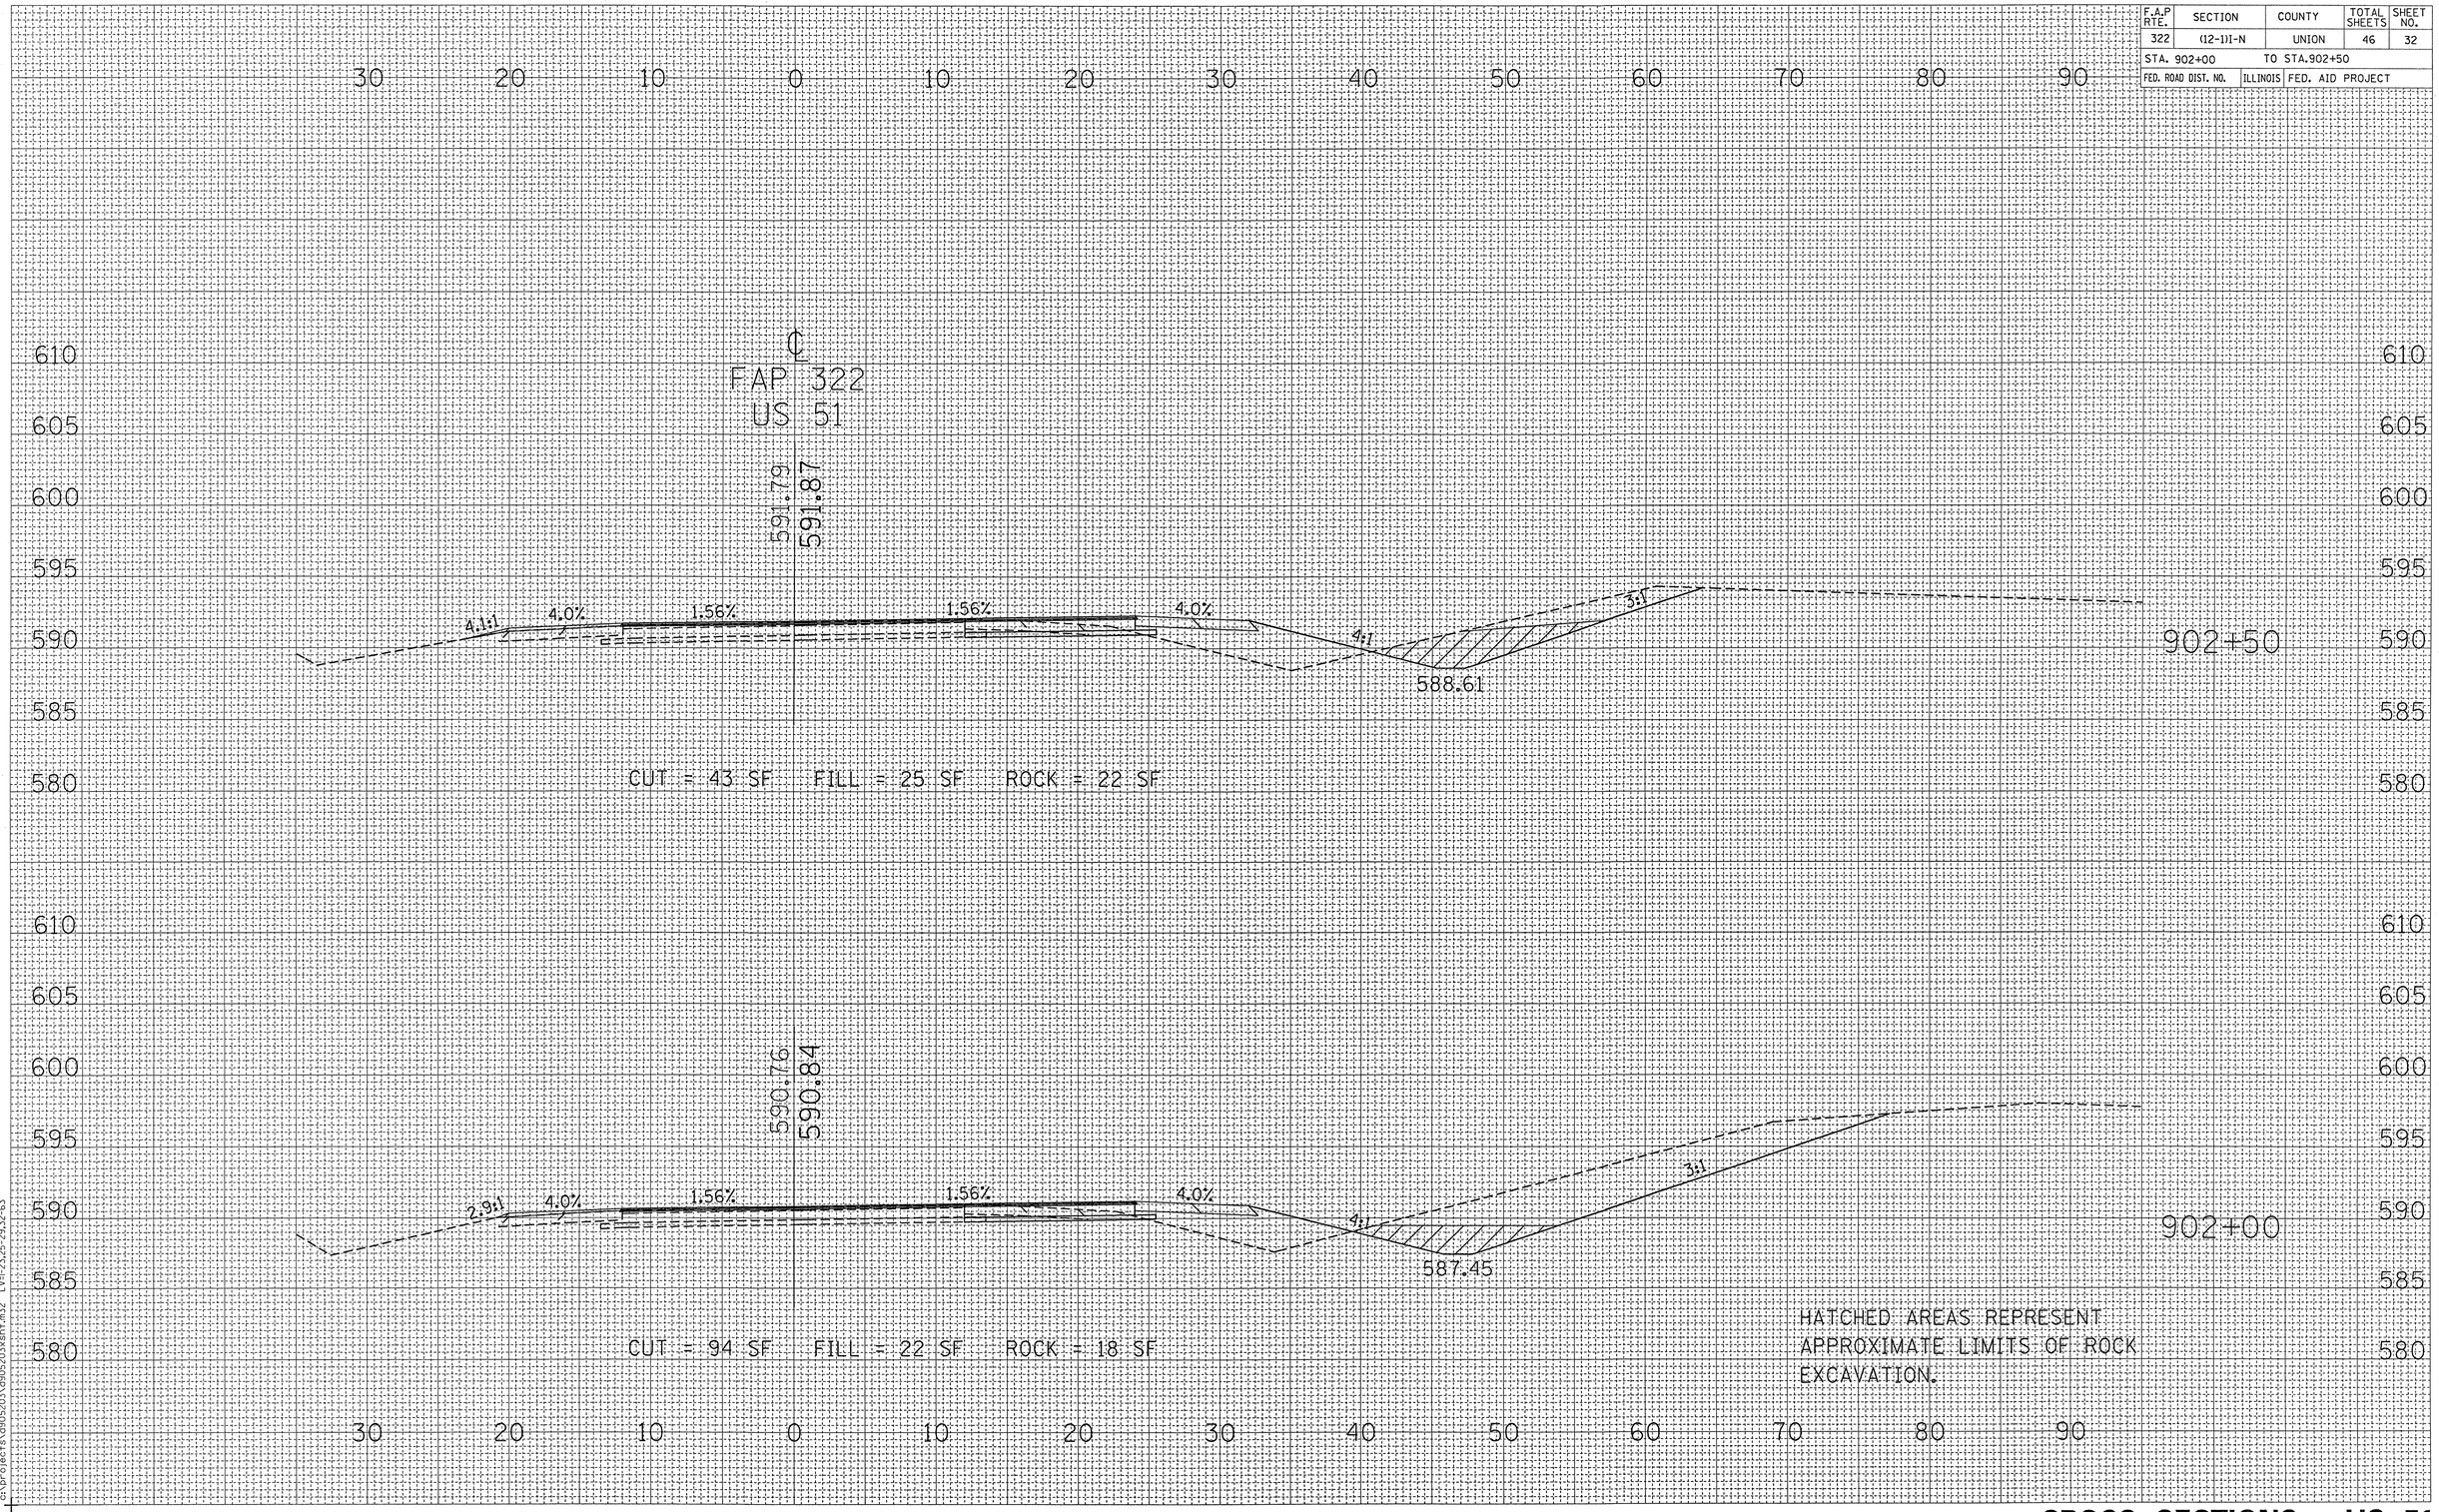

FINAL SURVEY	BY	DATE
NOTE BOOK	SURVEYED	
NO.	PLOTTED	
	TEMPLATE	
	AREAS	
	AREAS CHECKED	

ORIGINAL SURVEY	BY	DATE
NOTE BOOK	SURVEYED	
NO.	PLOTTED	
	TEMPLATE	
	AREAS	
	AREAS CHECKED	

LV=1-23,25-29,32-63

Thu Dec 11 08:48:45 2003
c:\projects\d905203\d905203xsht.m32

CROSS SECTIONS – US 51

STA 902+00 TO STA 902+50