6098837

F.A.P RTE.	SECTION	COUNTY	TOTAL SHEETS	SHEET NO.
322	(12-1)I-N	UNION	46	37
STA. 907+50		TO STA.908+00		
FED. ROAD DIST. NO.	ILLINOIS	FED. AID PROJECT		

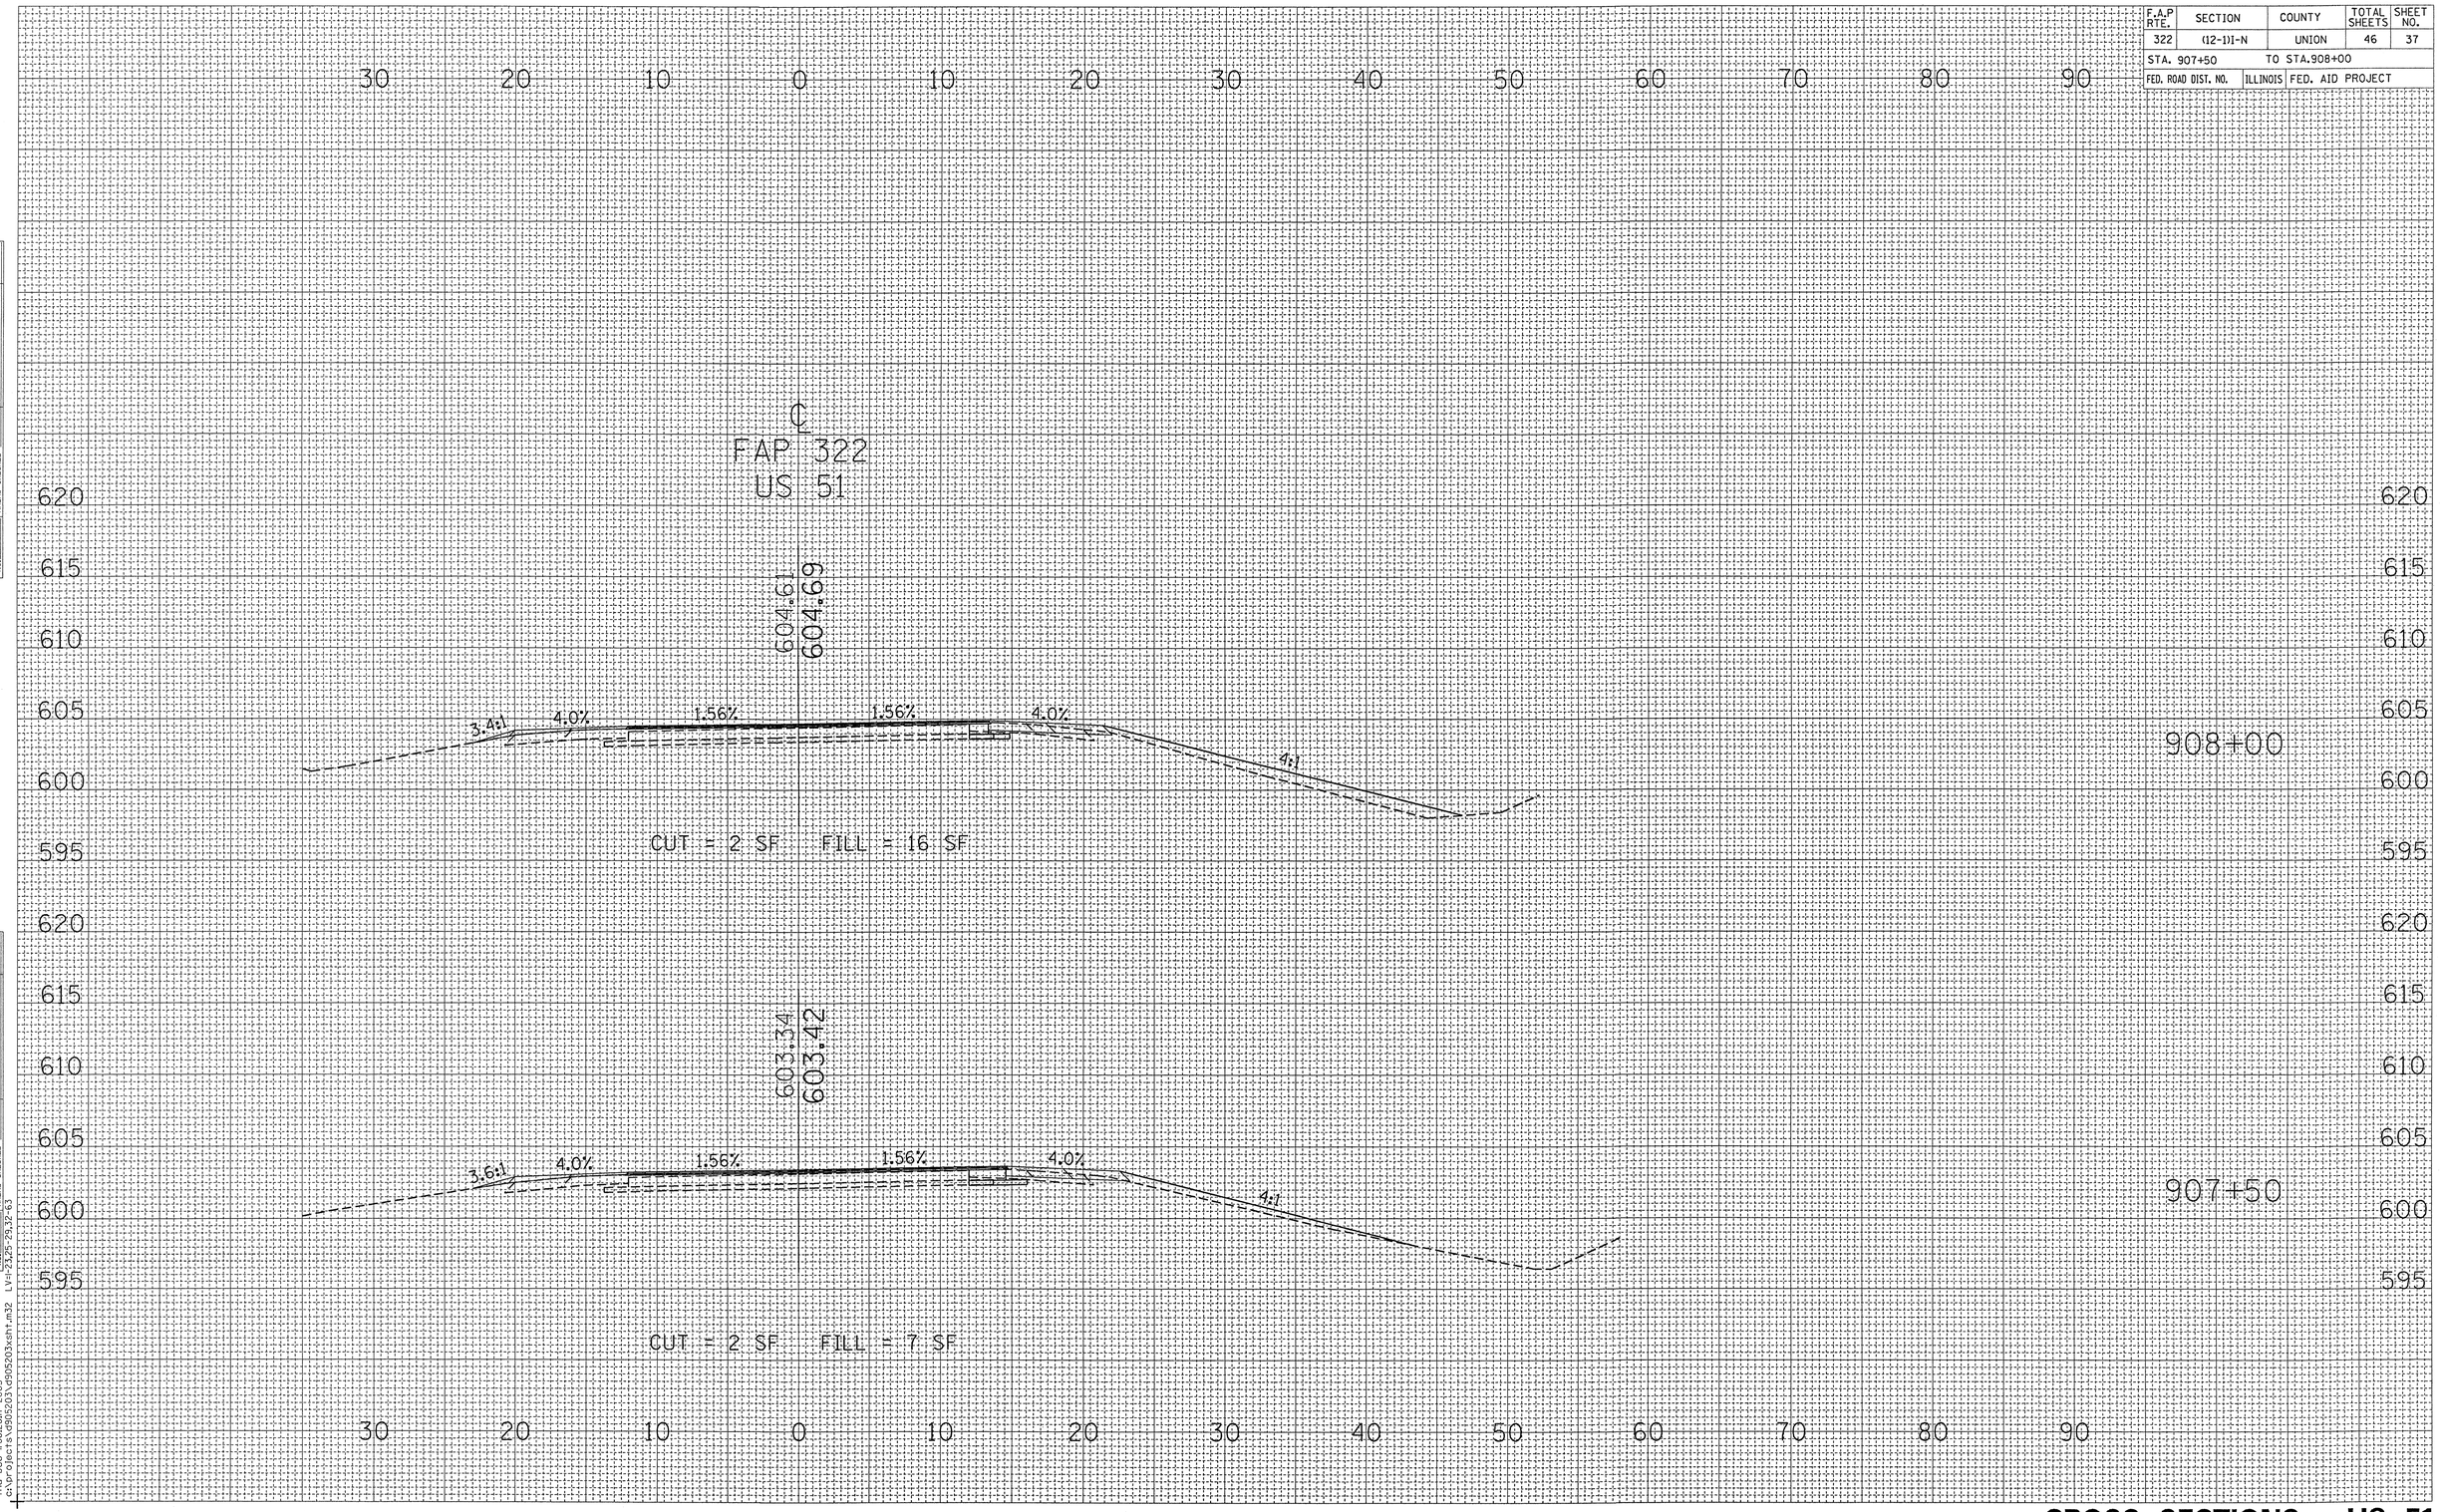

FINAL SURVEY	BY	DATE
SURVEYED		
PLOTTED		
INVOICE		
NOTE BOOK		
AREAS		
NO. AREAS CHECKED		

ORIGINAL SURVEY	BY	DATE
SURVEYED		
PLOTTED		
INVOICE		
NOTE BOOK		
AREAS		
NO. AREAS CHECKED		

LV=-21,25-29,32-63

Thu Dec 11 08:20:07 2003
c:\projects\d905203\d905203xsht.m32

CROSS SECTIONS – US 51

STA 907+50 TO STA 908+00