0098837

F.A.P RTE.	SECTION	COUNTY	TOTAL SHEETS	SHEET NO.
322	(12-1)I-N	UNION	46	39
STA. 909+50		TO STA.910+00		
FED. ROAD DIST. NO.	ILLINOIS	FED. AID PROJECT		

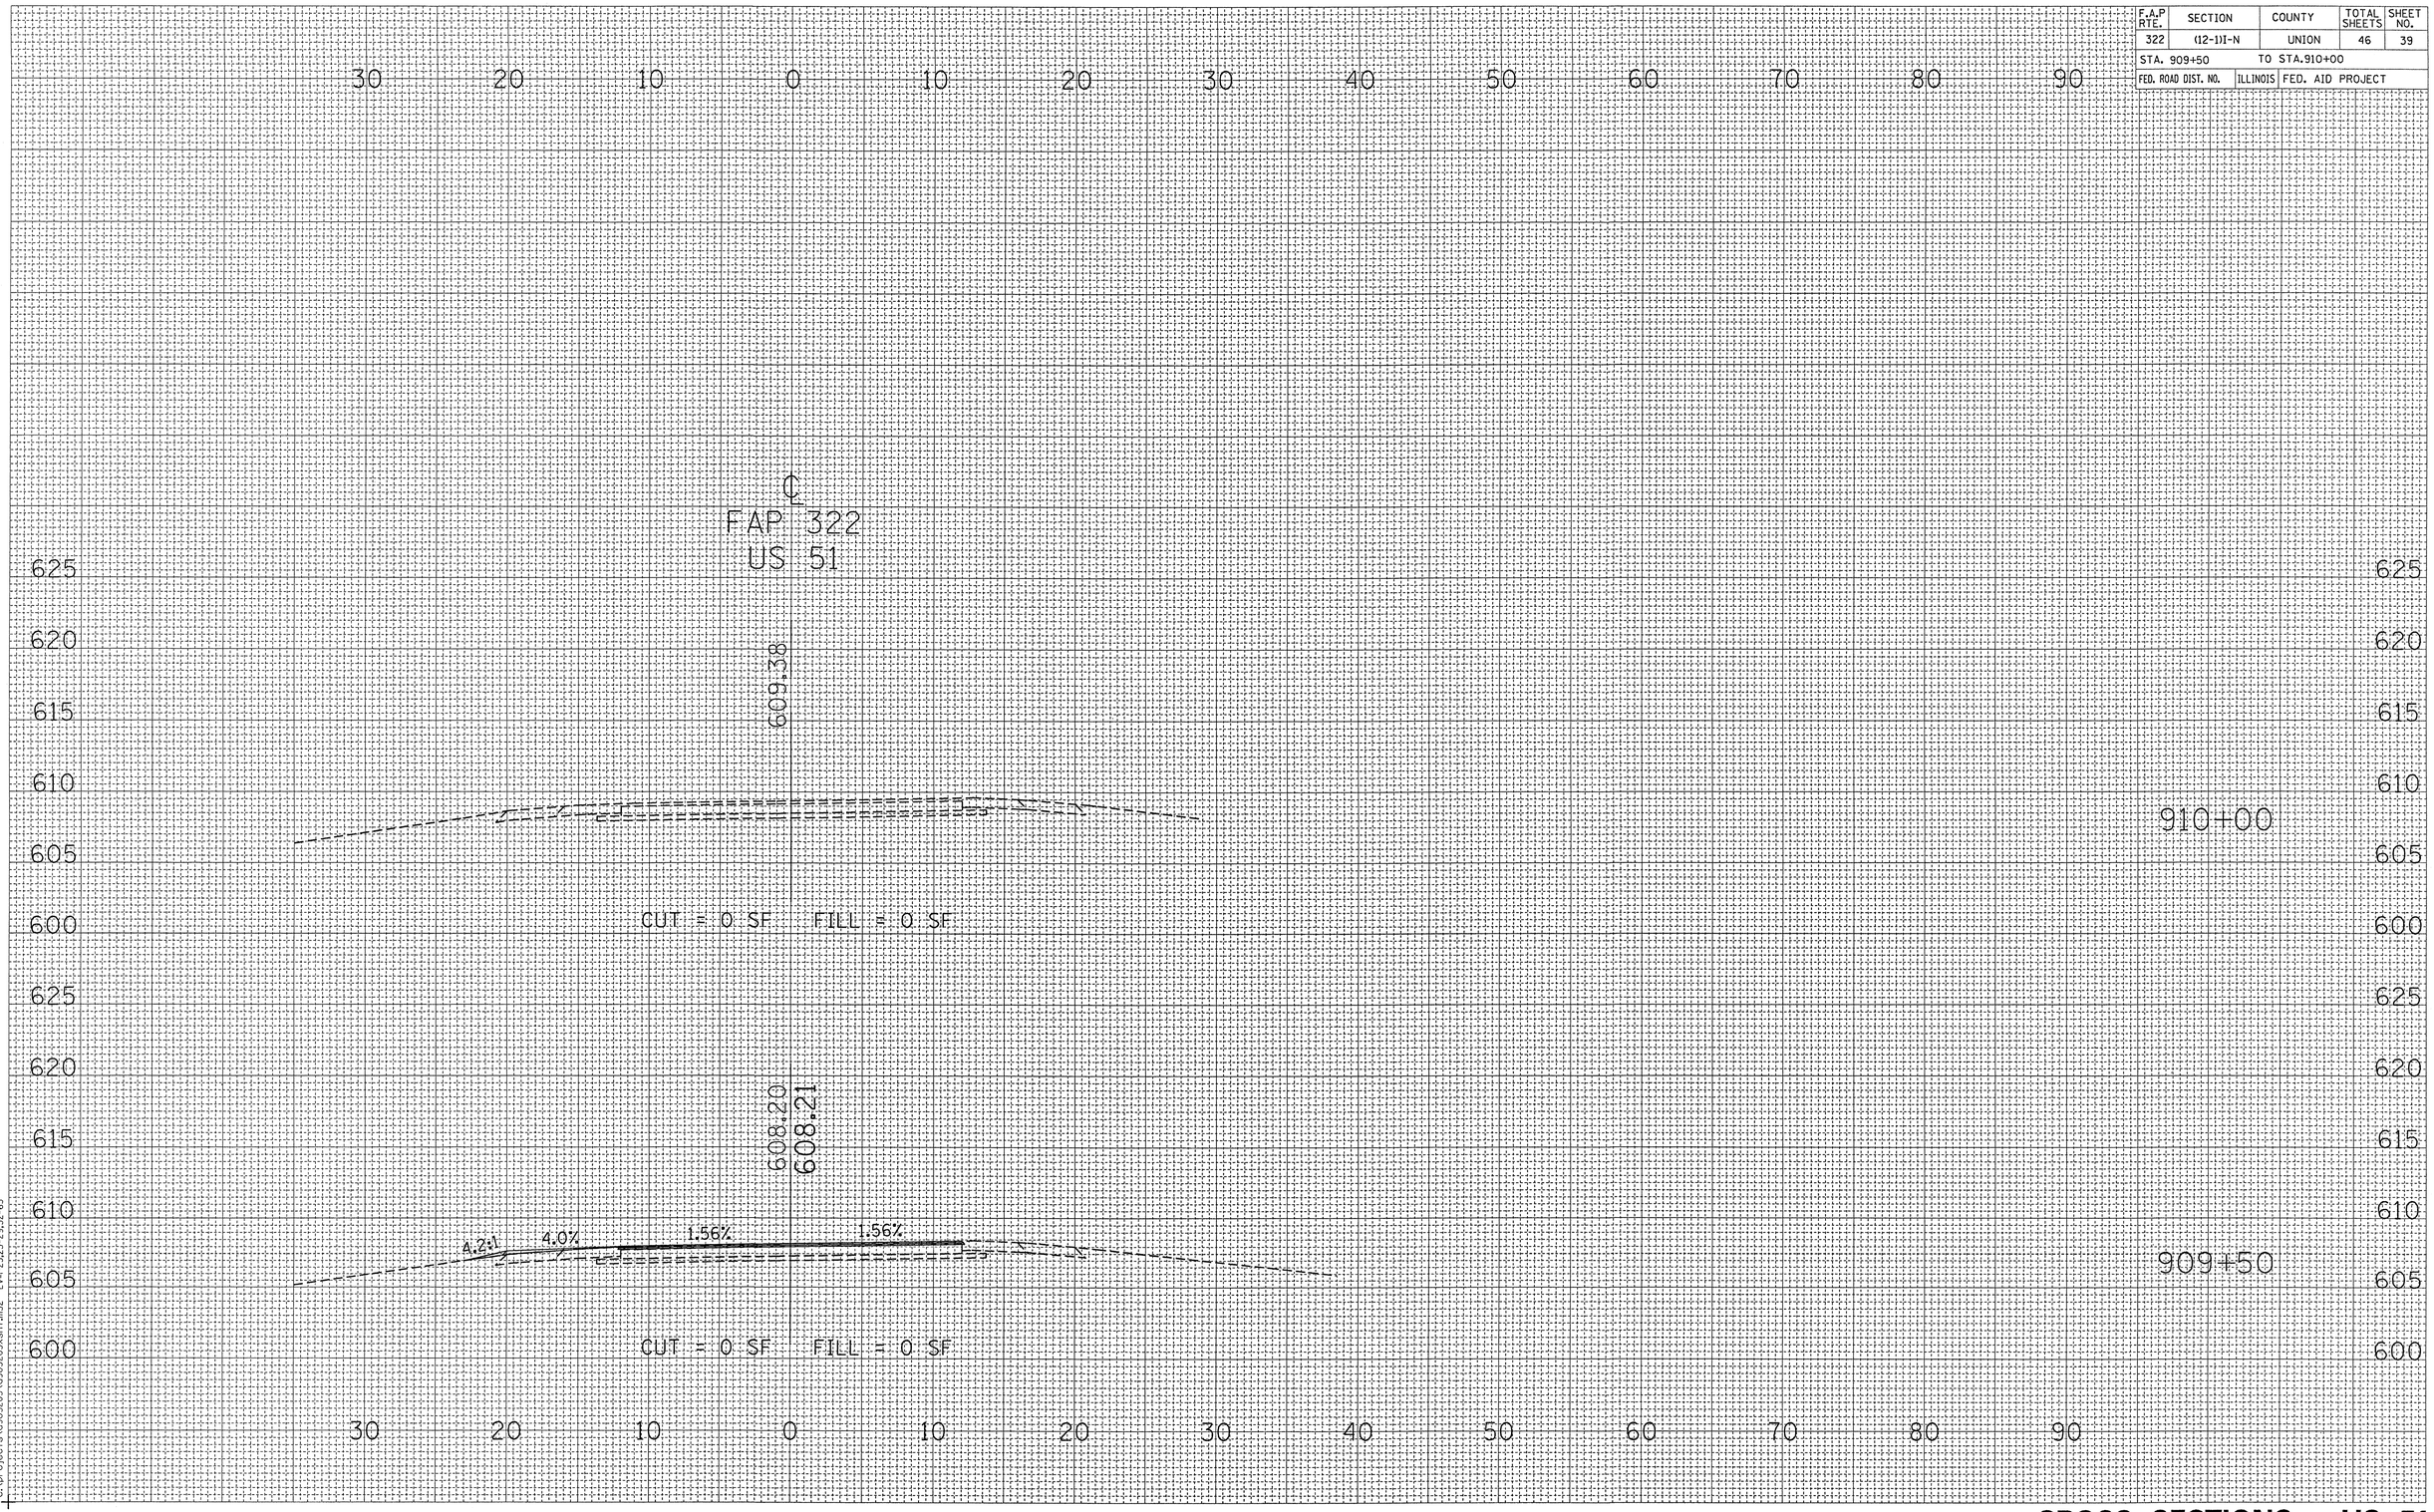

FINAL SURVEY NOTE BOOK NO. SURVEYED PLOTTED TEMPLATE AREAS AREAS CHECKED BY DATE

ORIGINAL SURVEY NOTE BOOK NO. SURVEYED PLOTTED TEMPLATE AREAS AREAS CHECKED BY DATE

Thu Dec 11 08:20:54 2003
c:\projects\d905203\d905203xsht.m32 LV=-23,25-29,32-63

CROSS SECTIONS – US 51

STA 909+50 TO STA 910+00