0098837

F.A.P RTE.	SECTION	COUNTY	TOTAL SHEETS	SHEET NO.
322	(12-1)I-N	UNION	46	41
STA. 18+50		TO STA.18+75		
FED. ROAD DIST. NO.	ILLINOIS	FED. AID PROJECT		

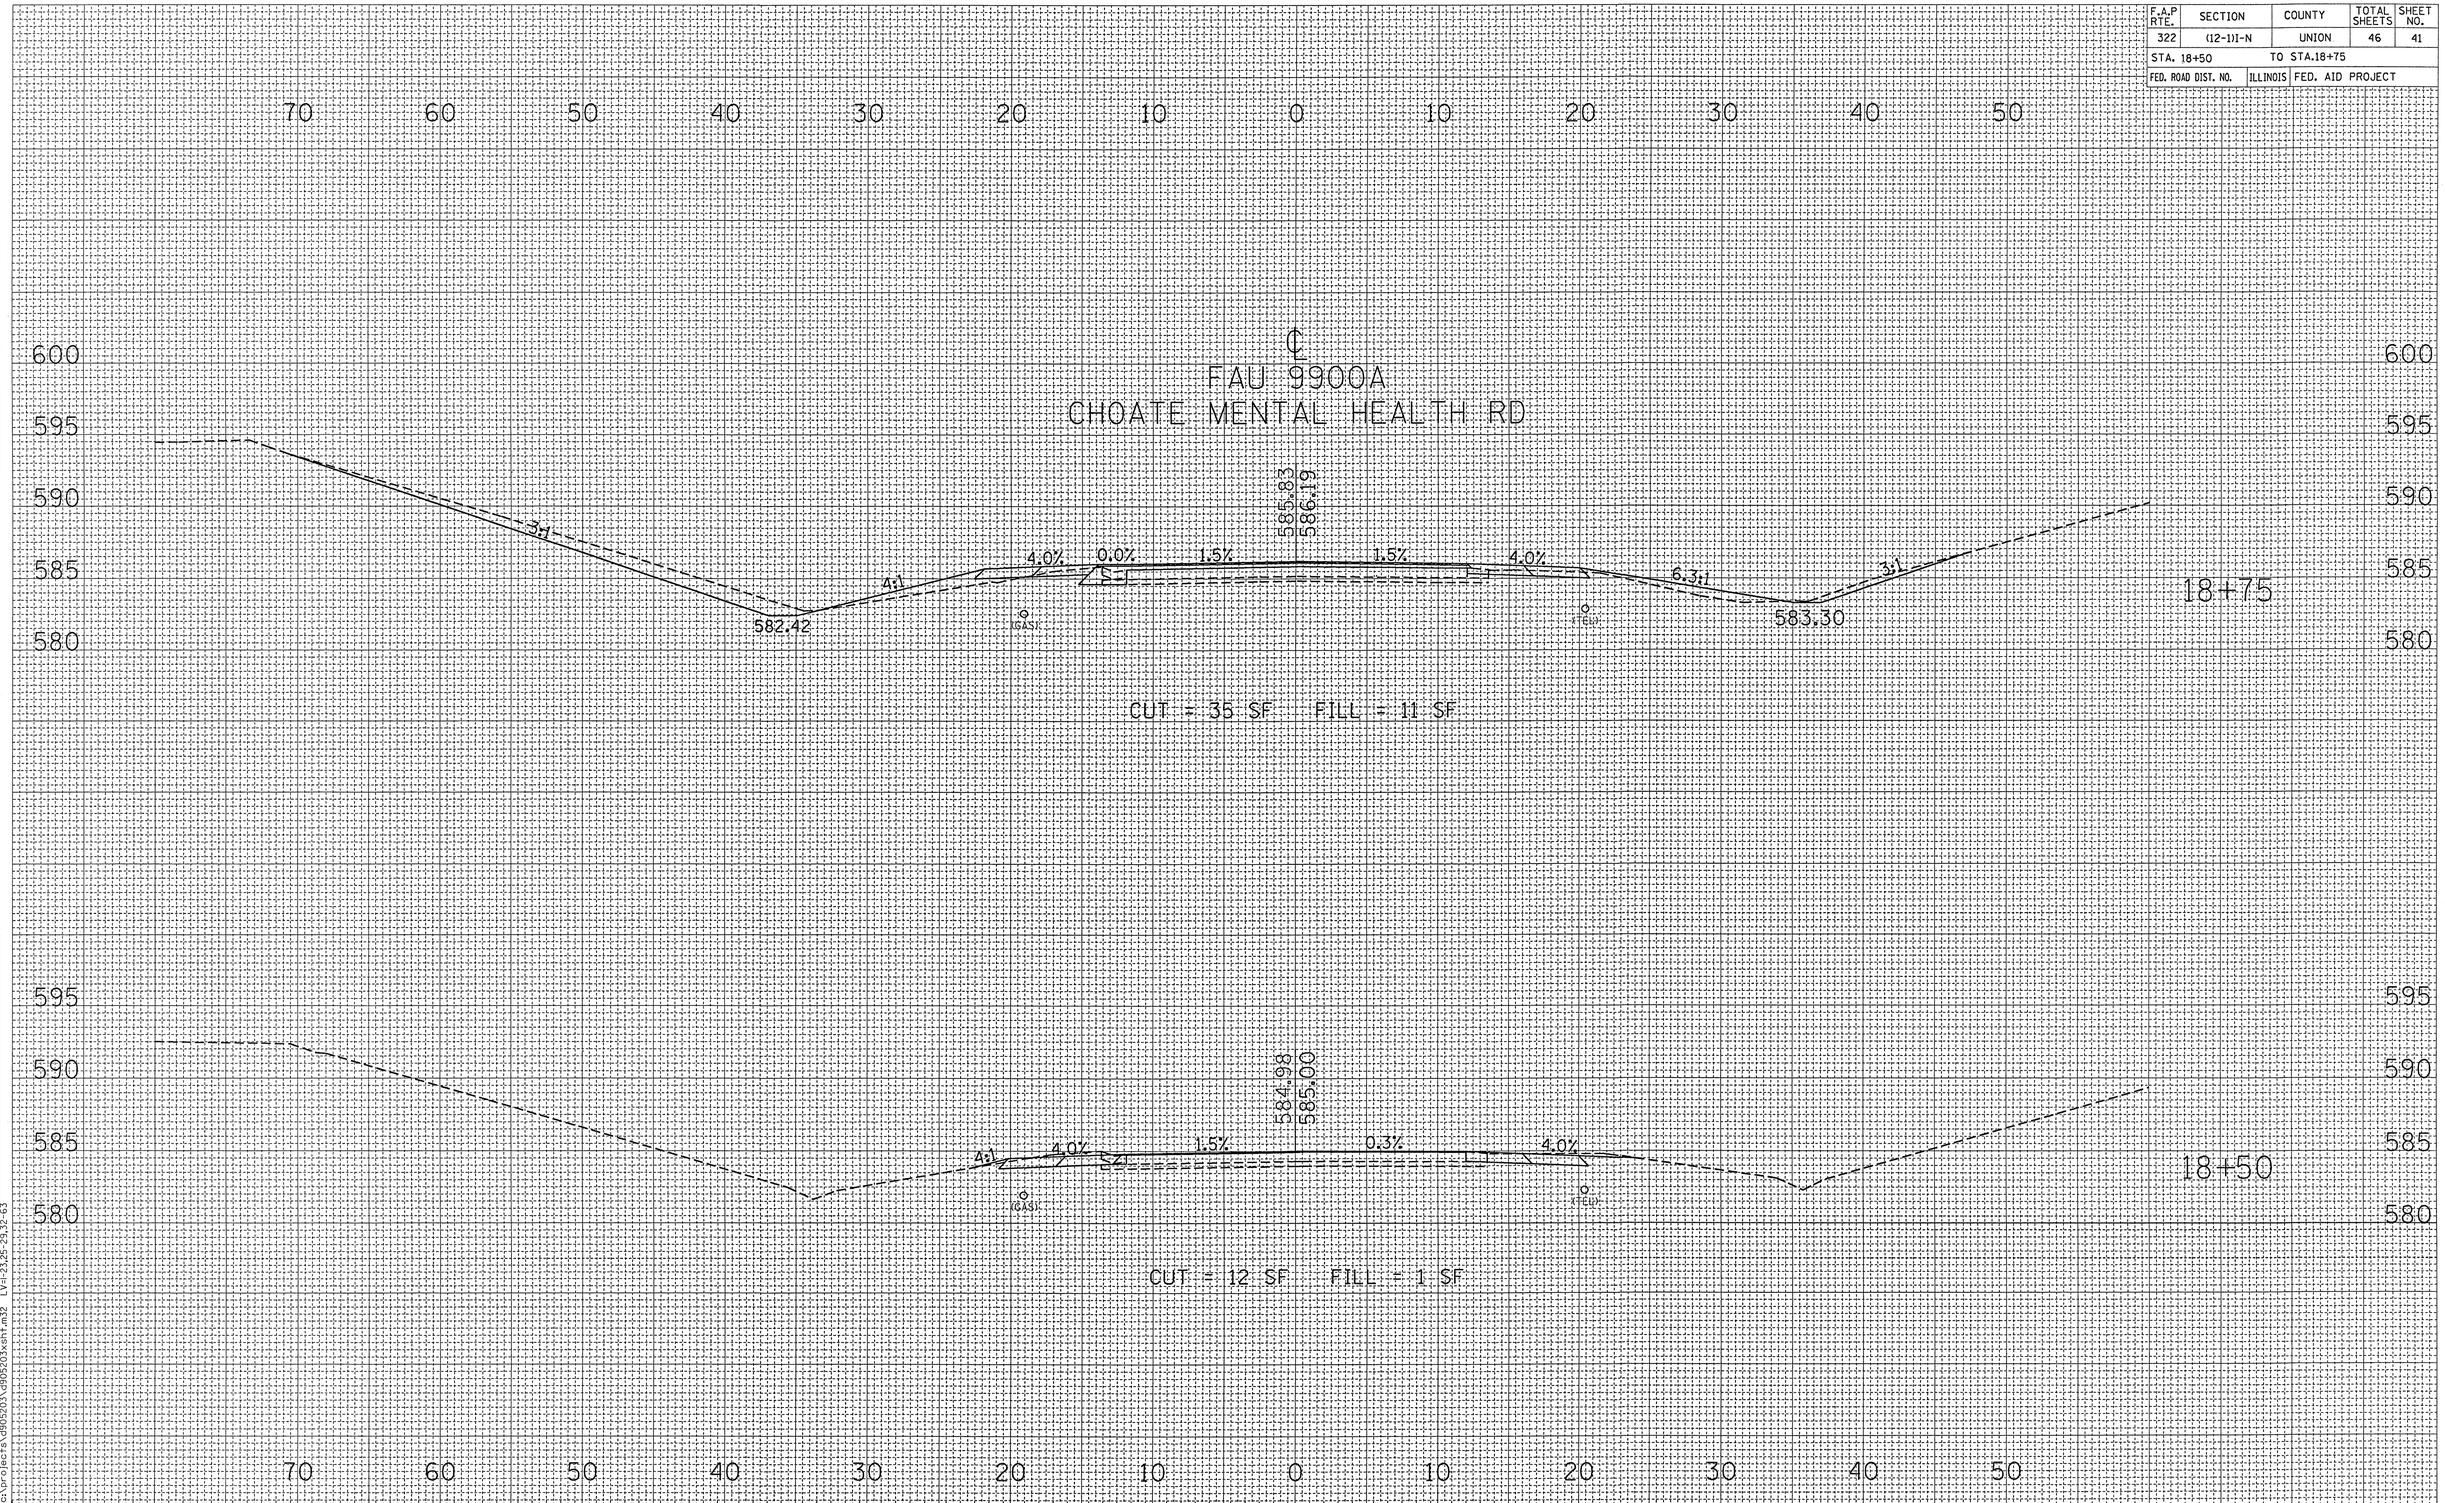

FINAL SURVEY | NOTE BOOK NO. | SURVEYED | PLOTTED | TEMPLATE | AREAS | AREAS CHECKED | BY | DATE

ORIGINAL SURVEY | NOTE BOOK NO. | SURVEYED | PLOTTED | TEMPLATE | AREAS | AREAS CHECKED | BY | DATE

Thu Dec 11 08:11:55 2003
c:\projects\d905203\d905203xsht.m32 LV=1-23,25-29,32-63

CROSS SECTIONS – CHOATE MENTAL HEALTH RD

STA 18+50 TO STA 18+75