0098837

F.A.P RTE.	SECTION	COUNTY	TOTAL SHEETS	SHEET NO.
322	(12-1)I-N	UNION	46	42
STA. 19+00		TO STA.19+25		
FED. ROAD DIST. NO.	ILLINOIS	FED. AID PROJECT		

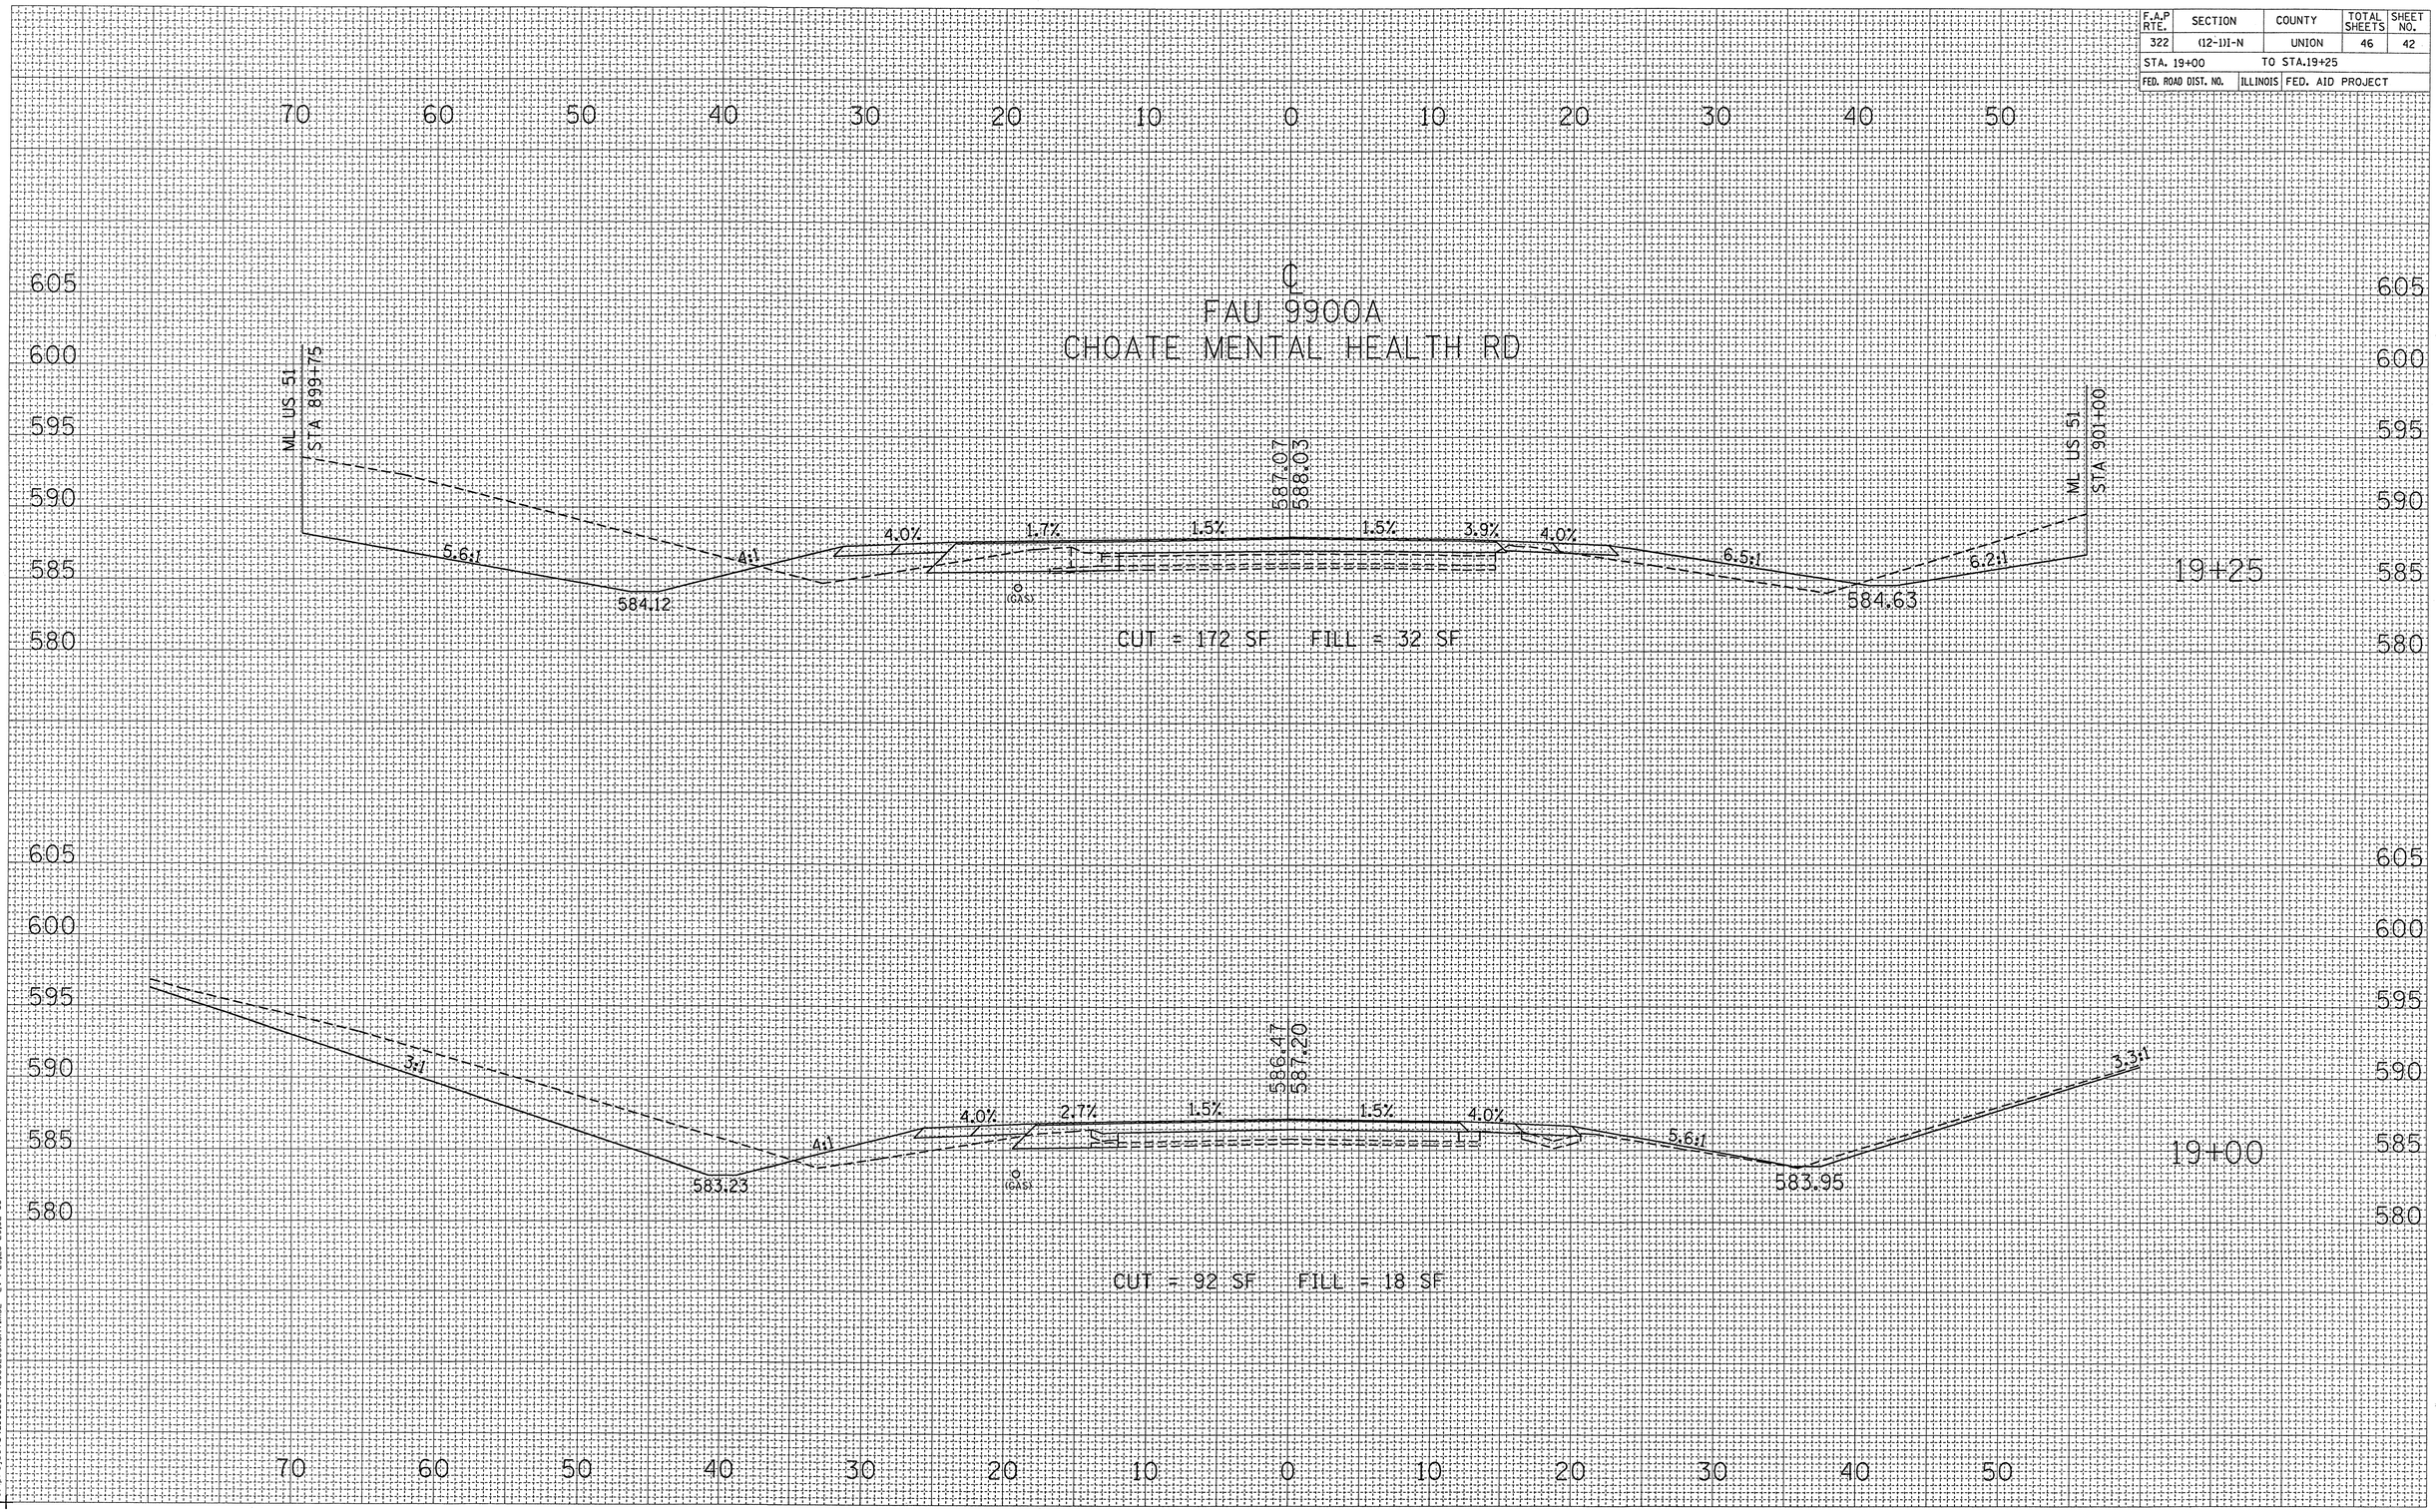

FINAL SURVEY		BY	DATE
NOTE BOOK NO.	SURVEYED / PLOTTED / TEMPLATE / AREAS / AREAS CHECKED		

ORIGINAL SURVEY		BY	DATE
NOTE BOOK NO.	SURVEYED / PLOTTED / TEMPLATE / AREAS / AREAS CHECKED		

Thu Dec 11 08:12:14 2003
c:\projects\d905203\d905203xsht.m32 LV=1-23,25-29,32-63

CROSS SECTIONS – CHOATE MENTAL HEALTH RD

STA 19+00 TO STA 19+25