0098837

F.A.P RTE.	SECTION	COUNTY	TOTAL SHEETS	SHEET NO.
322	(12-1)I-N	UNION	46	43
STA. 19+50		TO STA.19+75		
FED. ROAD DIST. NO.	ILLINOIS	FED. AID PROJECT		

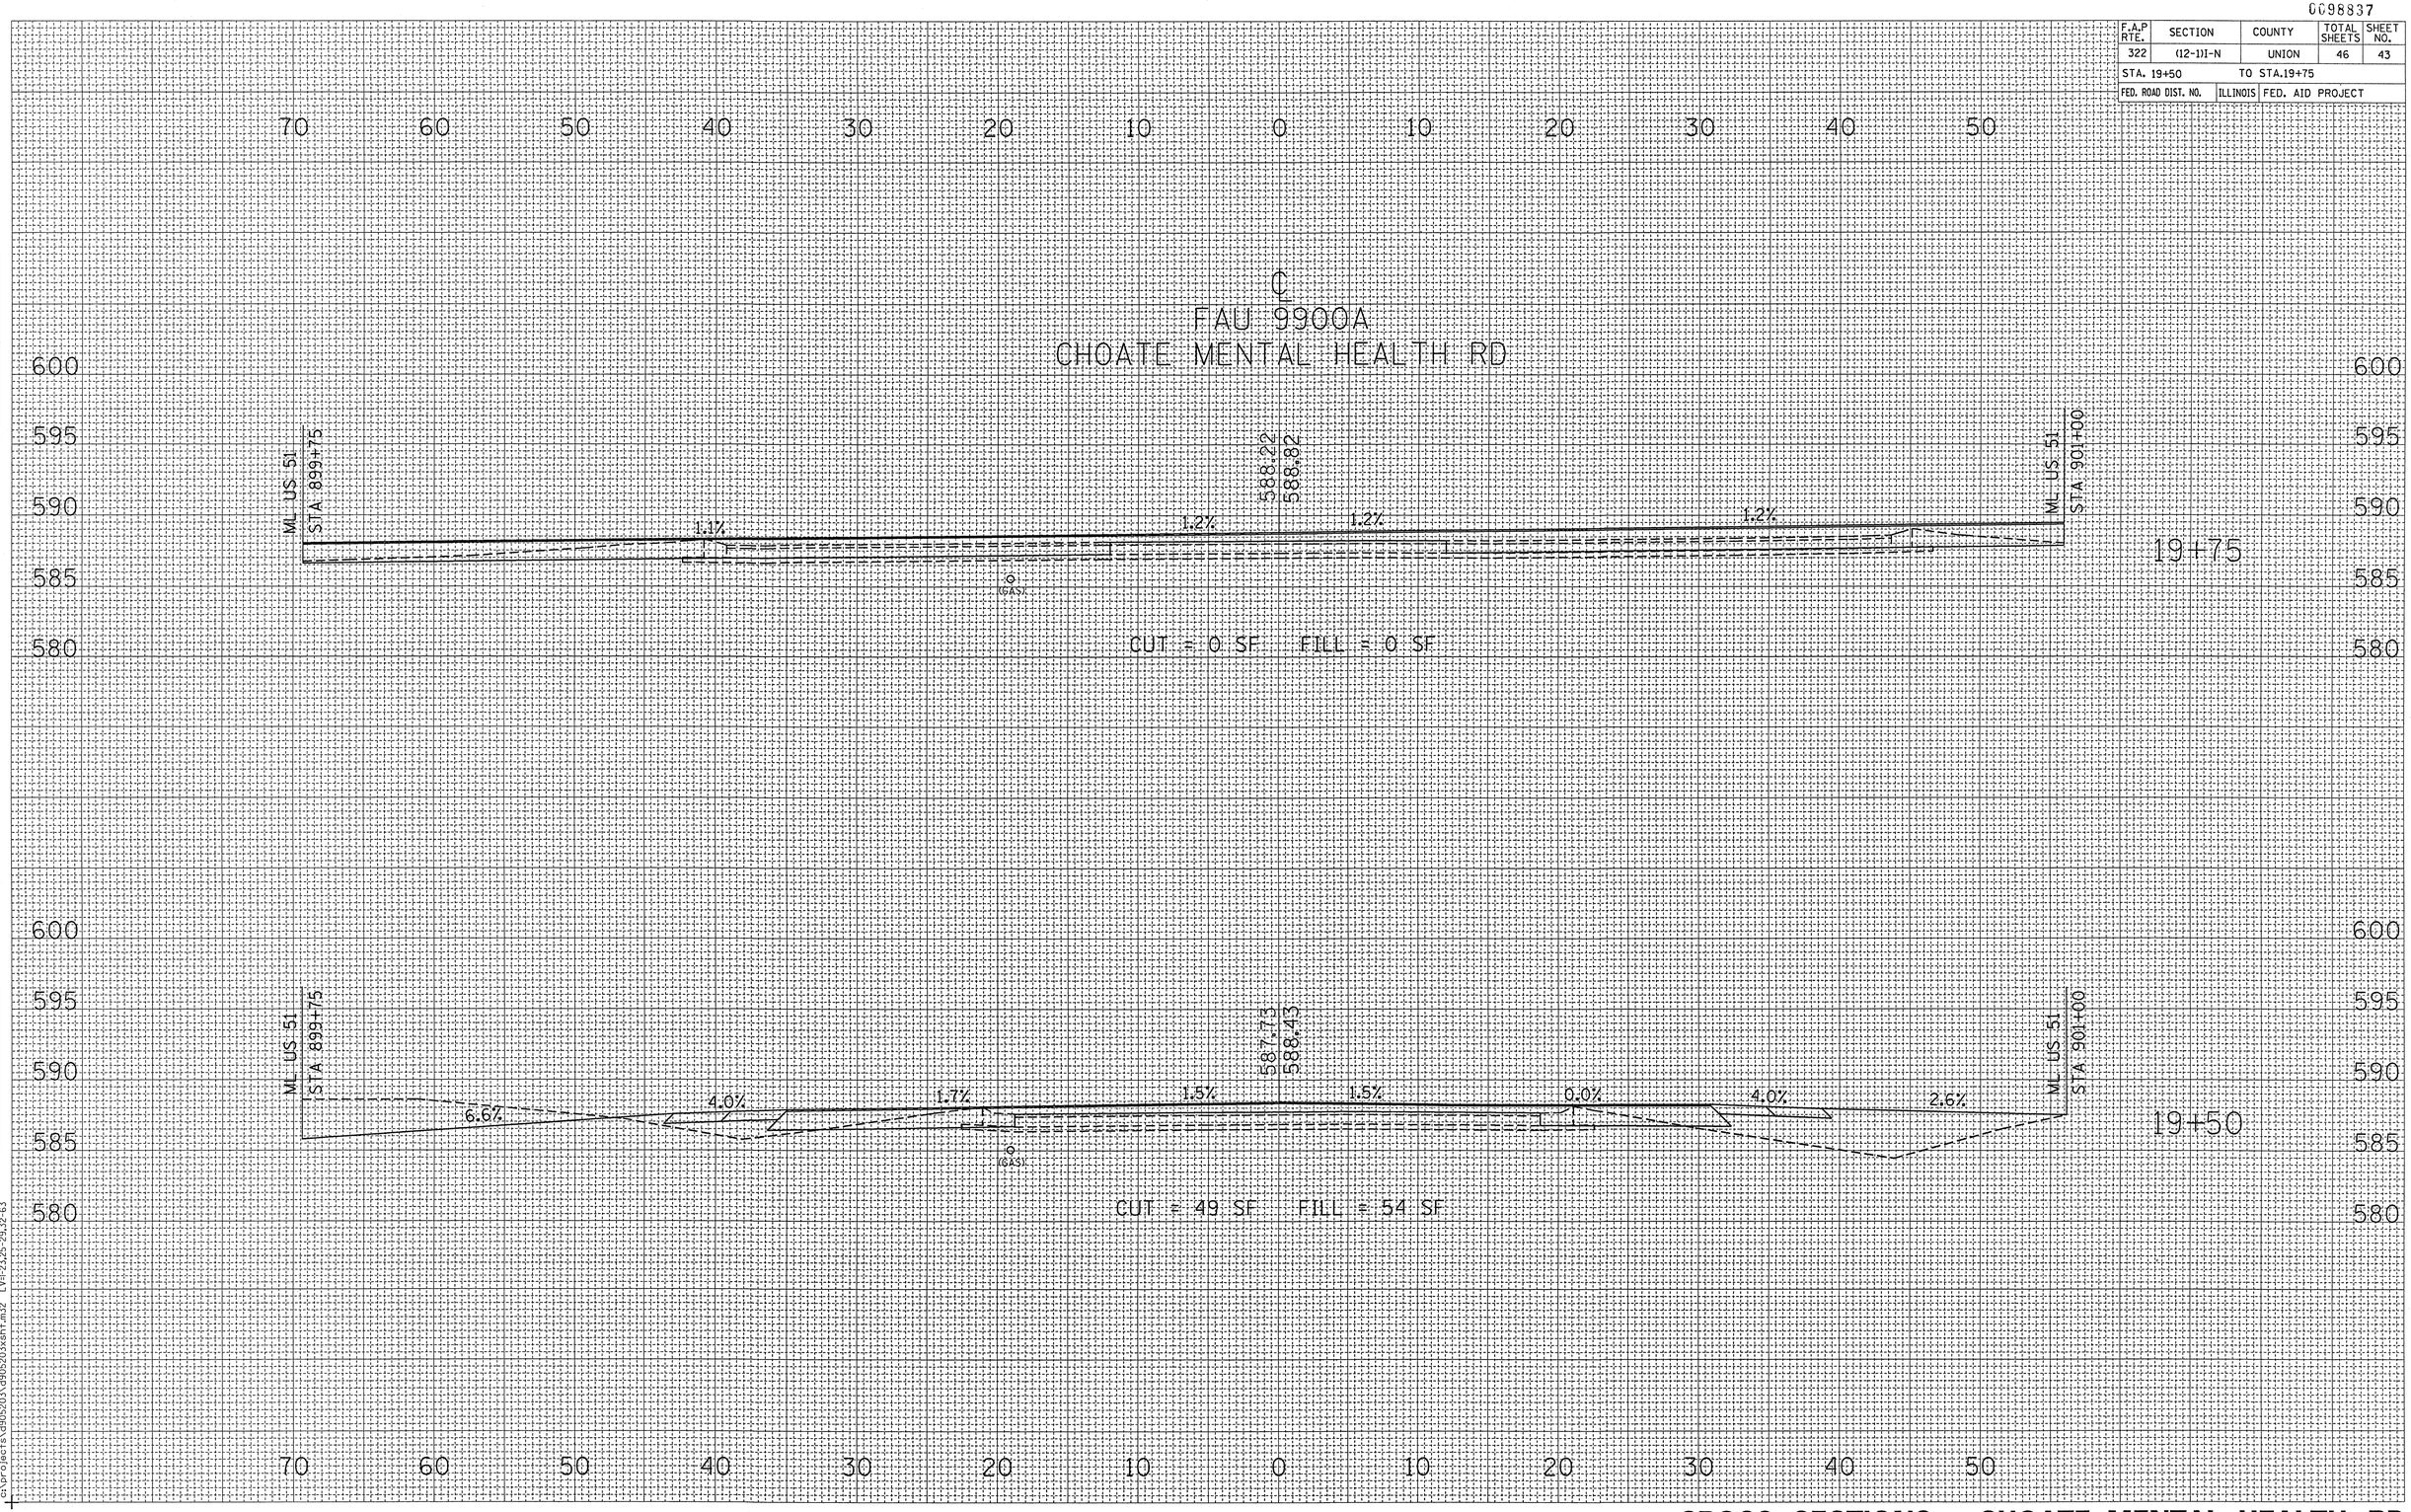

FINAL SURVEY	
SURVEYED	
PLOTTED	
NOTE BOOK	TEMPLATE
NO.	AREAS
	AREAS CHECKED

ORIGINAL SURVEY	
SURVEYED	
PLOTTED	
NOTE BOOK	TEMPLATE
NO.	AREAS
	AREAS CHECKED

Thu Dec 11 09:02:32 2003
c:\projects\d905203\d905203xsht.m32 LV=23,25-29,32-63

CROSS SECTIONS – CHOATE MENTAL HEALTH RD
STA 19+50 TO STA 19+75