0098837

F.A.P RTE.	SECTION	COUNTY	TOTAL SHEETS	SHEET NO.
322	(12-1)I-N	UNION	46	44
STA. 10+00		TO STA.10+25		
FED. ROAD DIST. NO.	ILLINOIS	FED. AID PROJECT		

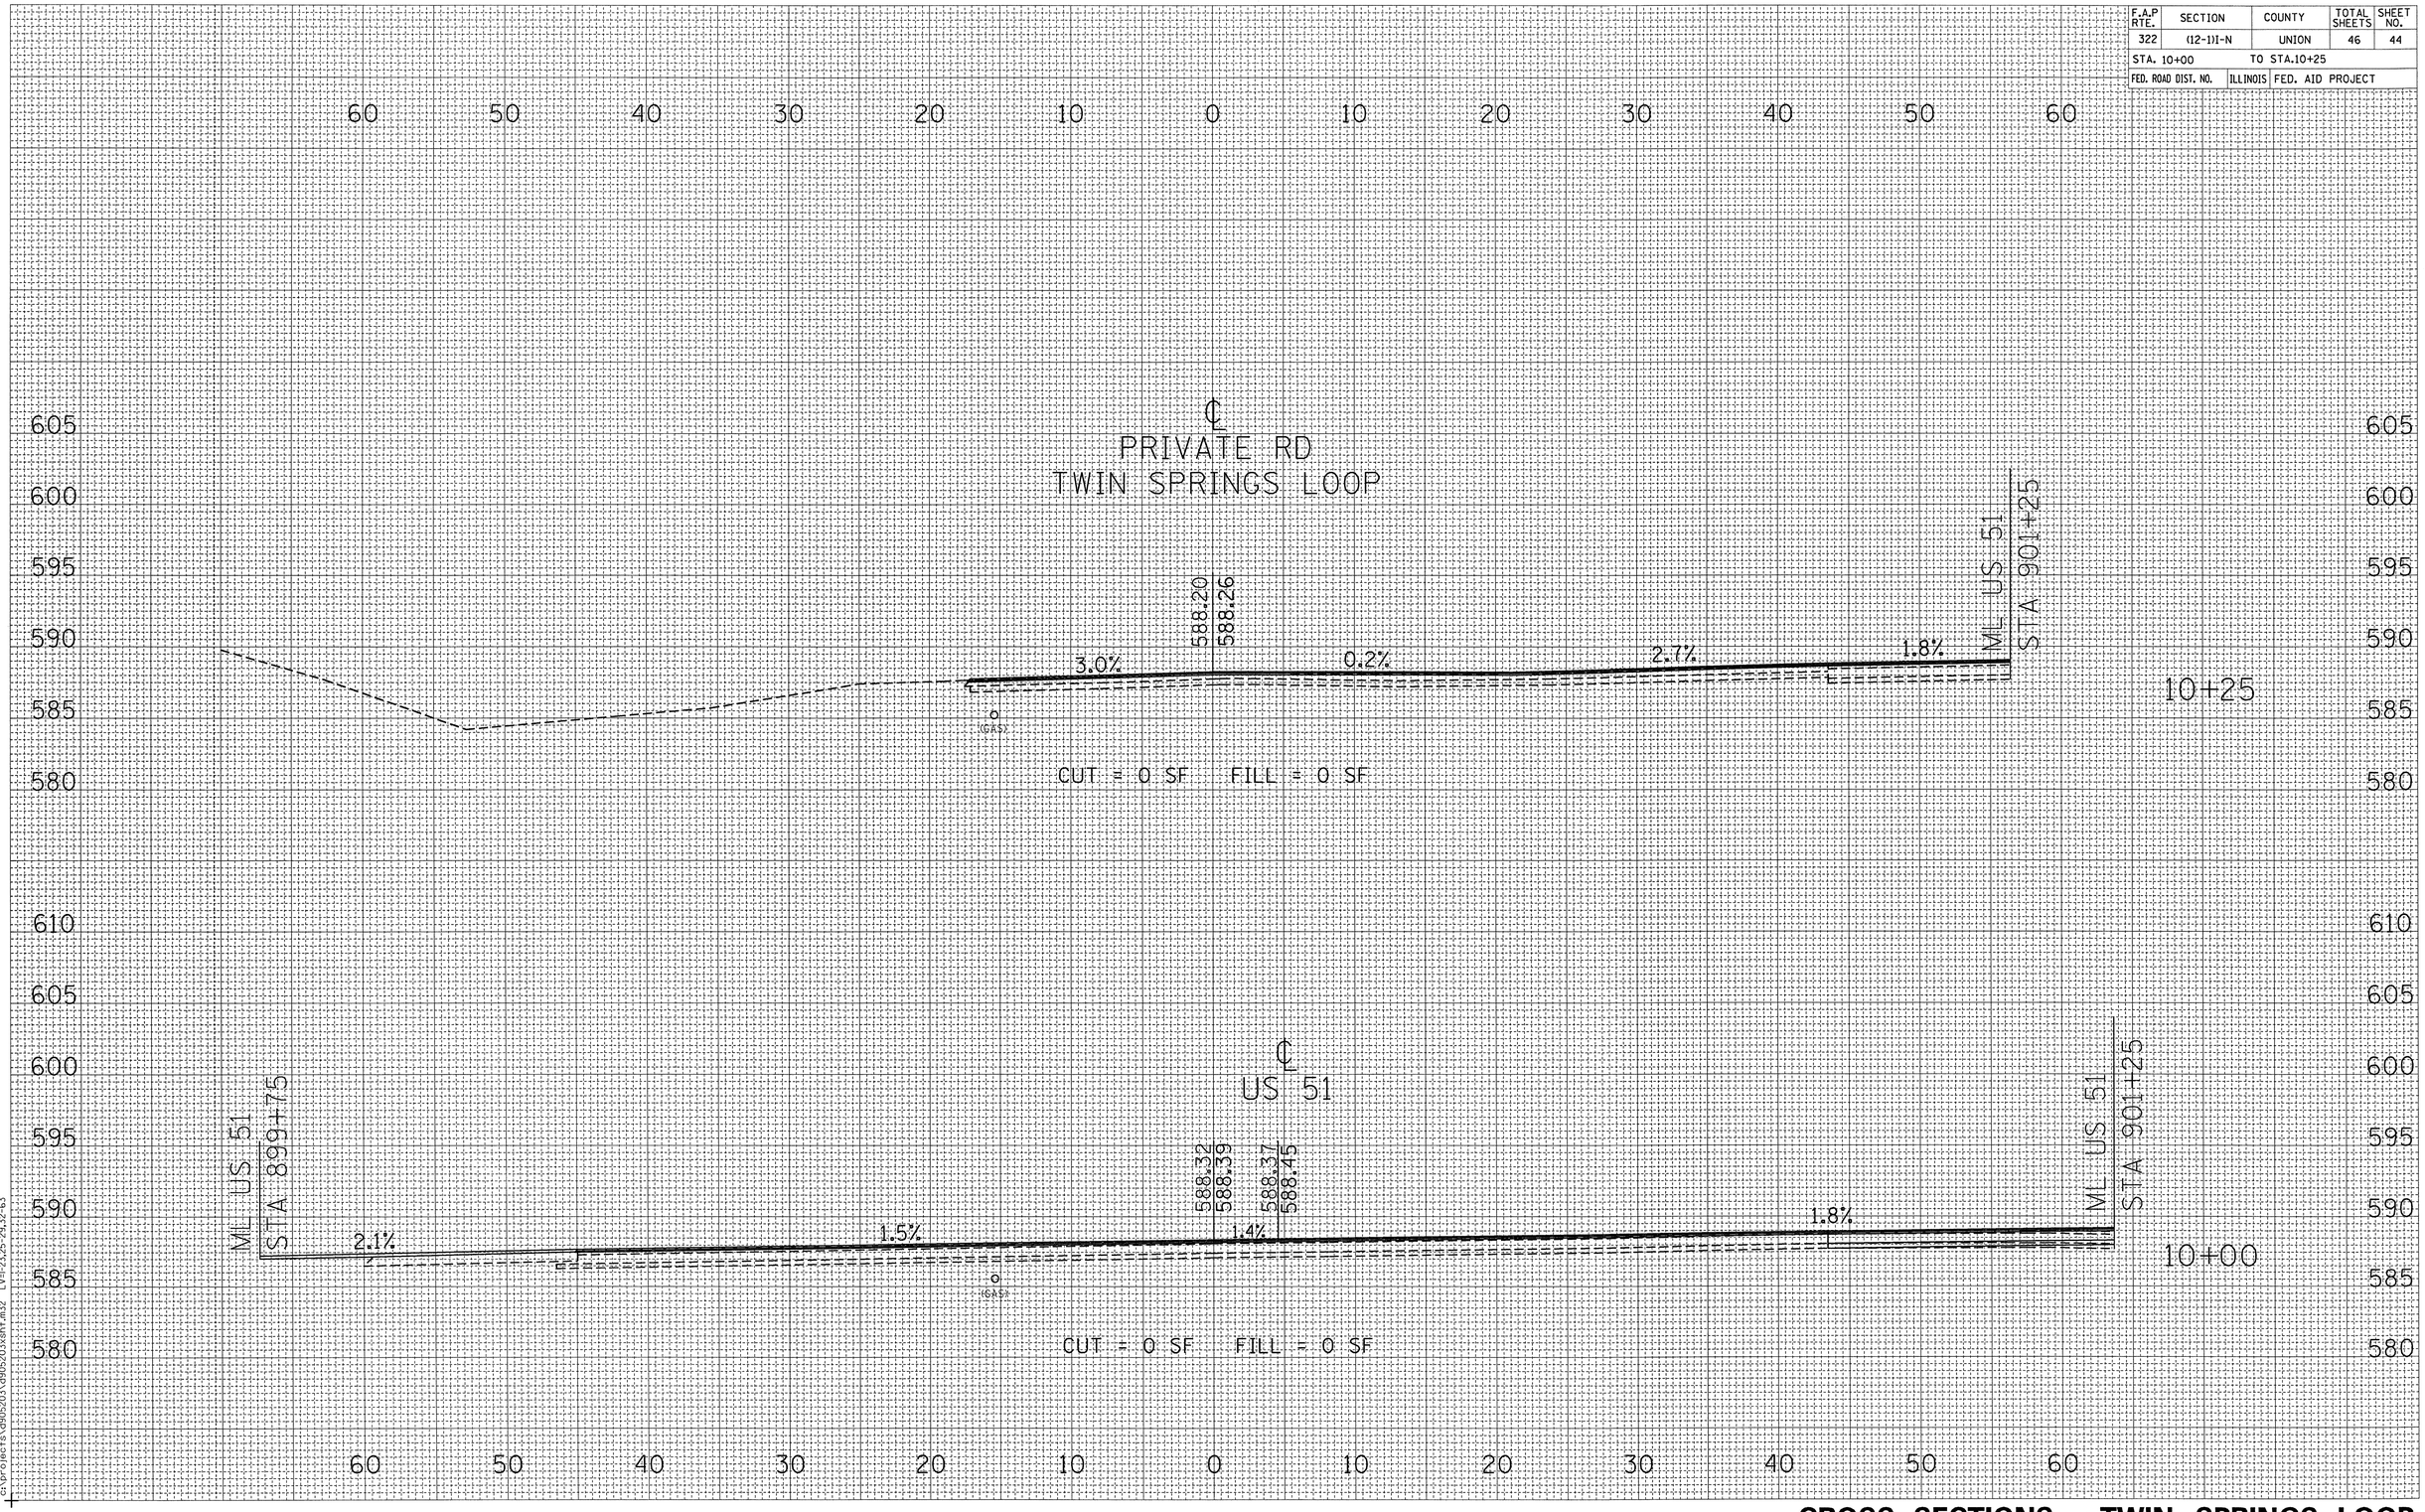

FINAL SURVEY | NOTE BOOK NO. | SURVEYED | PLOTTED | TEMPLATE | AREAS | AREAS CHECKED | BY | DATE

ORIGINAL SURVEY | NOTE BOOK NO. | SURVEYED | PLOTTED | TEMPLATE | AREAS | AREAS CHECKED | BY | DATE

Tue Dec 16 14:16:29 2003
c:\projects\d905203\d905203xsht.m32 LV=1-23,25-29,32-63

CROSS SECTIONS – TWIN SPRINGS LOOP

STA 10+00 TO STA 10+25