STATE OF ILLINOIS
DEPARTMENT OF TRANSPORTATION

ROUTE NO.	SECTION	COUNTY	TOTAL SHEETS	SHEET NO.
F.A.P. 132	*	POPE	23	5
FED. ROAD DIST. NO. 7	ILLINOIS	PROJECT-		

*D-9 CONT. MAINT. FY 04-11 9884

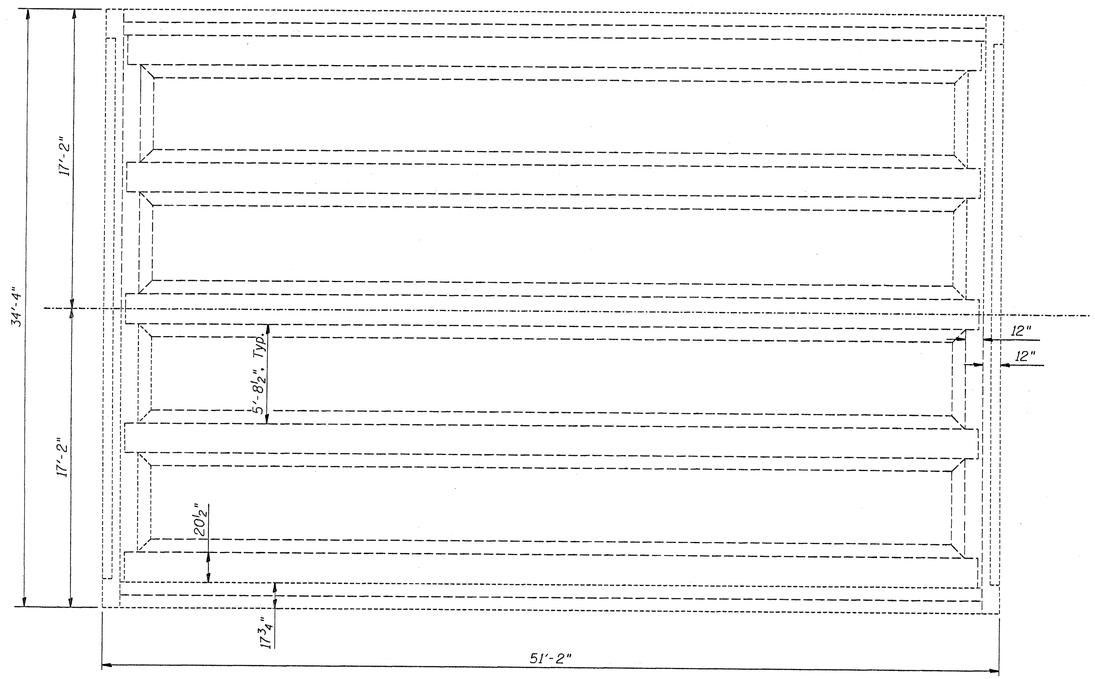

GENERAL PLAN BRIDGE DECK

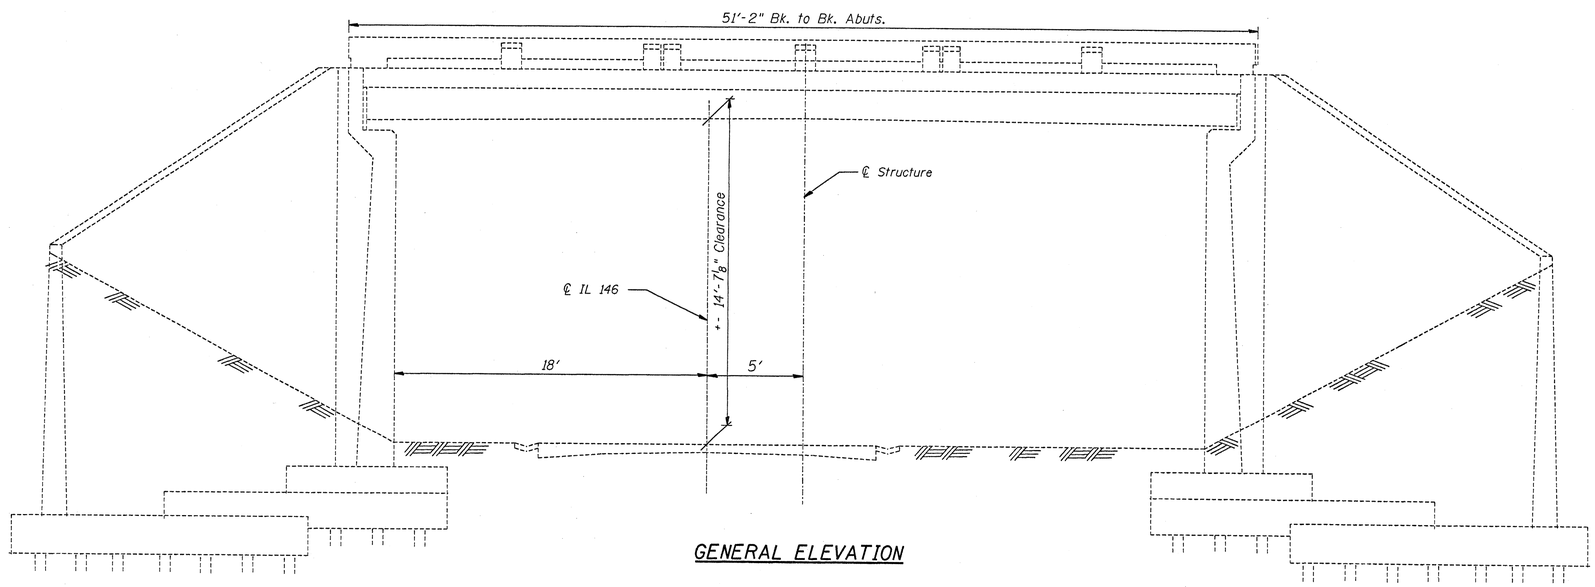

GENERAL ELEVATION

DESIGNED	
CHECKED	
DRAWN	
CHECKED	