ROUTE NO.	SECTION	COUNTY	TOTAL SHEETS	SHEET NO.
F.A.P. 132	*	POPE	23	12
FED. ROAD DIST. NO. 7	ILLINOIS	PROJECT-		

*D-9 CONT. MAINT. FY 04-11 98847

STATE OF ILLINOIS
DEPARTMENT OF TRANSPORTATION

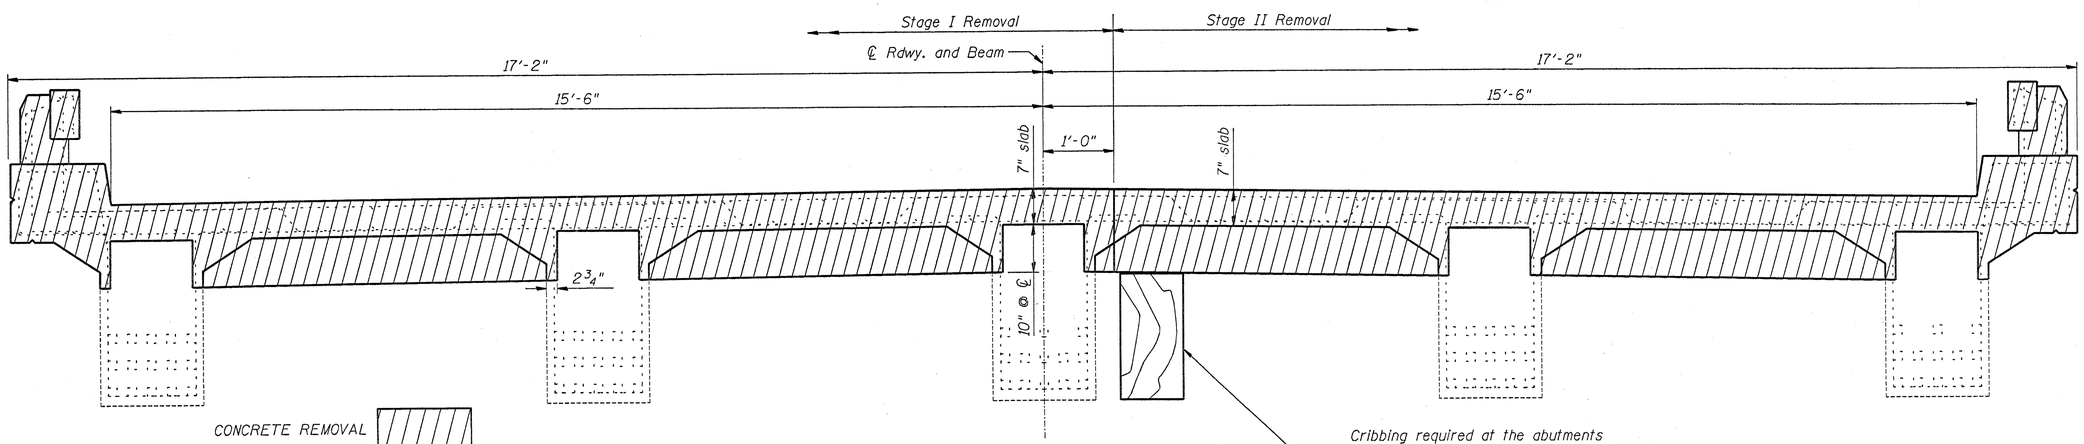

TYPICAL SECTION THRU DECK SLAB
(LOOKING NORTH)

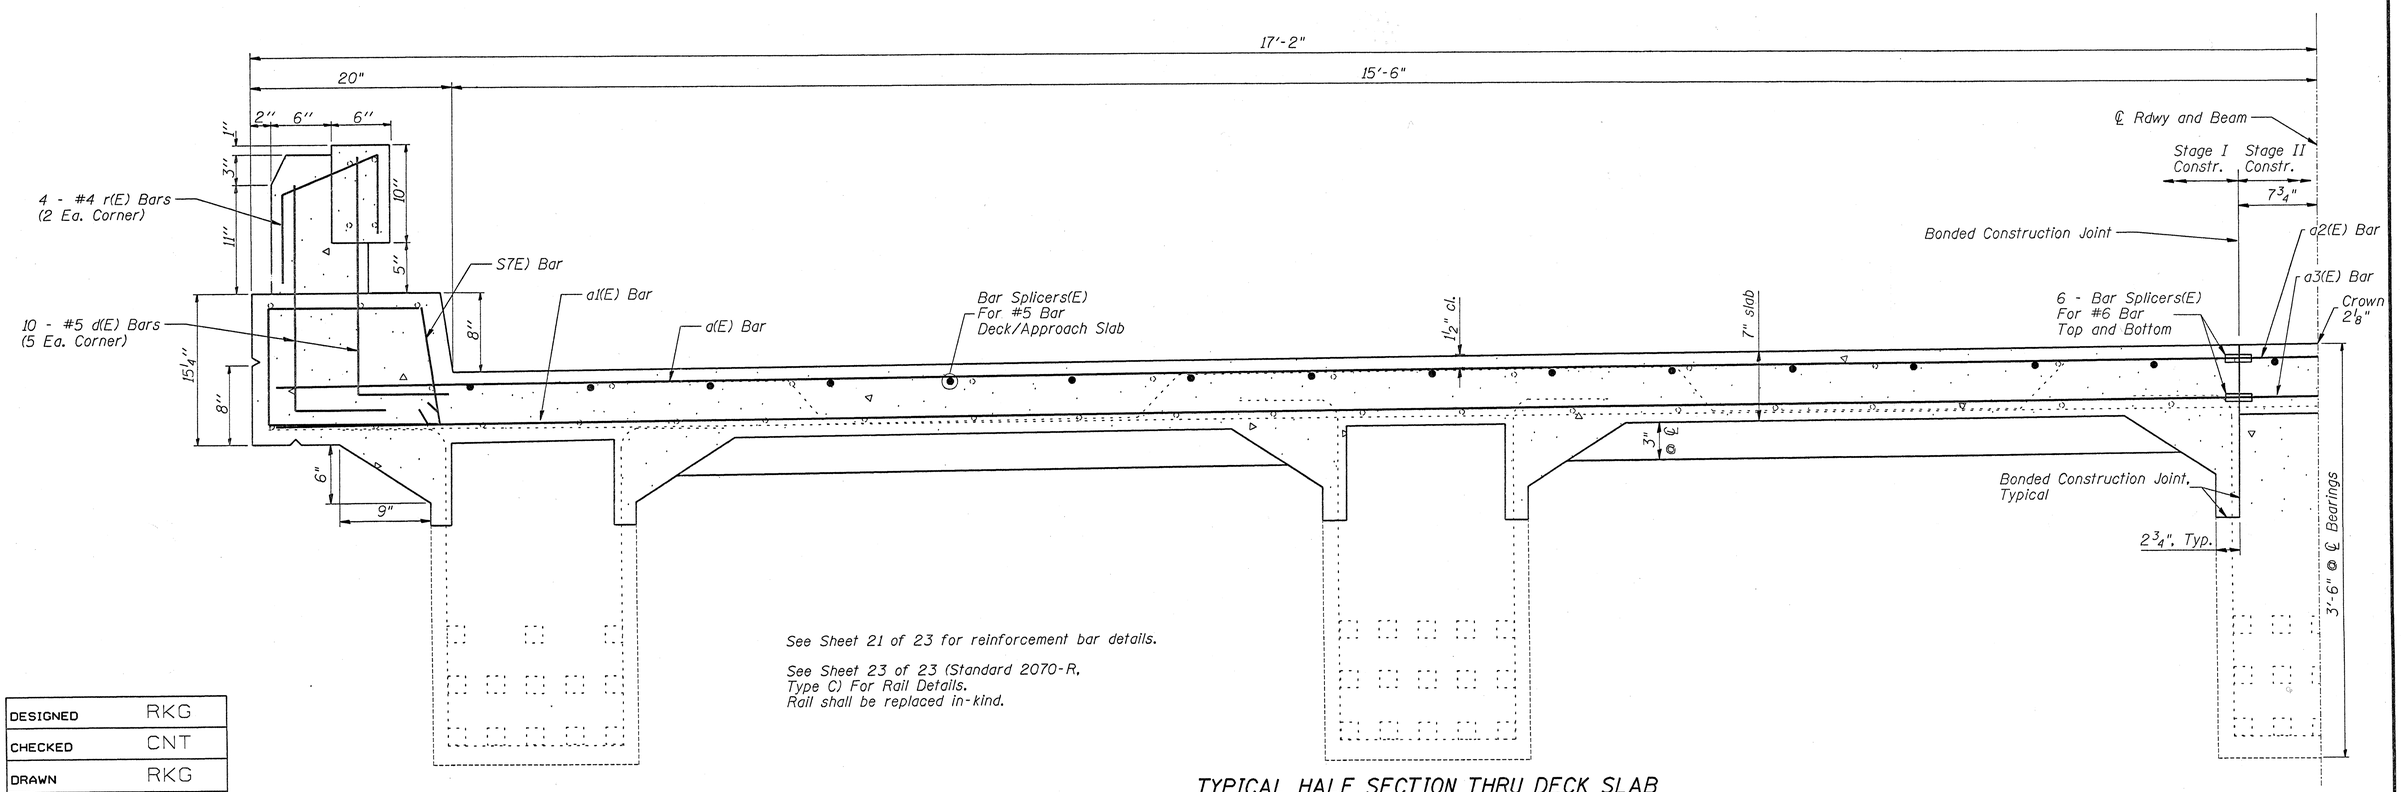

See Sheet 21 of 23 for reinforcement bar details.

See Sheet 23 of 23 (Standard 2070-R, Type C) For Rail Details. Rail shall be replaced in-kind.

TYPICAL HALF SECTION THRU DECK SLAB
(LOOKING NORTH)

DESIGNED	RKG
CHECKED	CNT
DRAWN	RKG
CHECKED	CNT