STATE OF ILLINOIS
DEPARTMENT OF TRANSPORTATION

ROUTE NO.	SECTION	COUNTY	TOTAL SHEETS	SHEET NO.
F.A.P. 132	*	POPE	23	15
FED. ROAD DIST. NO. 7	ILLINOIS	PROJECT-		

*D-9 CONT. MAINT. FY 04-11 98847

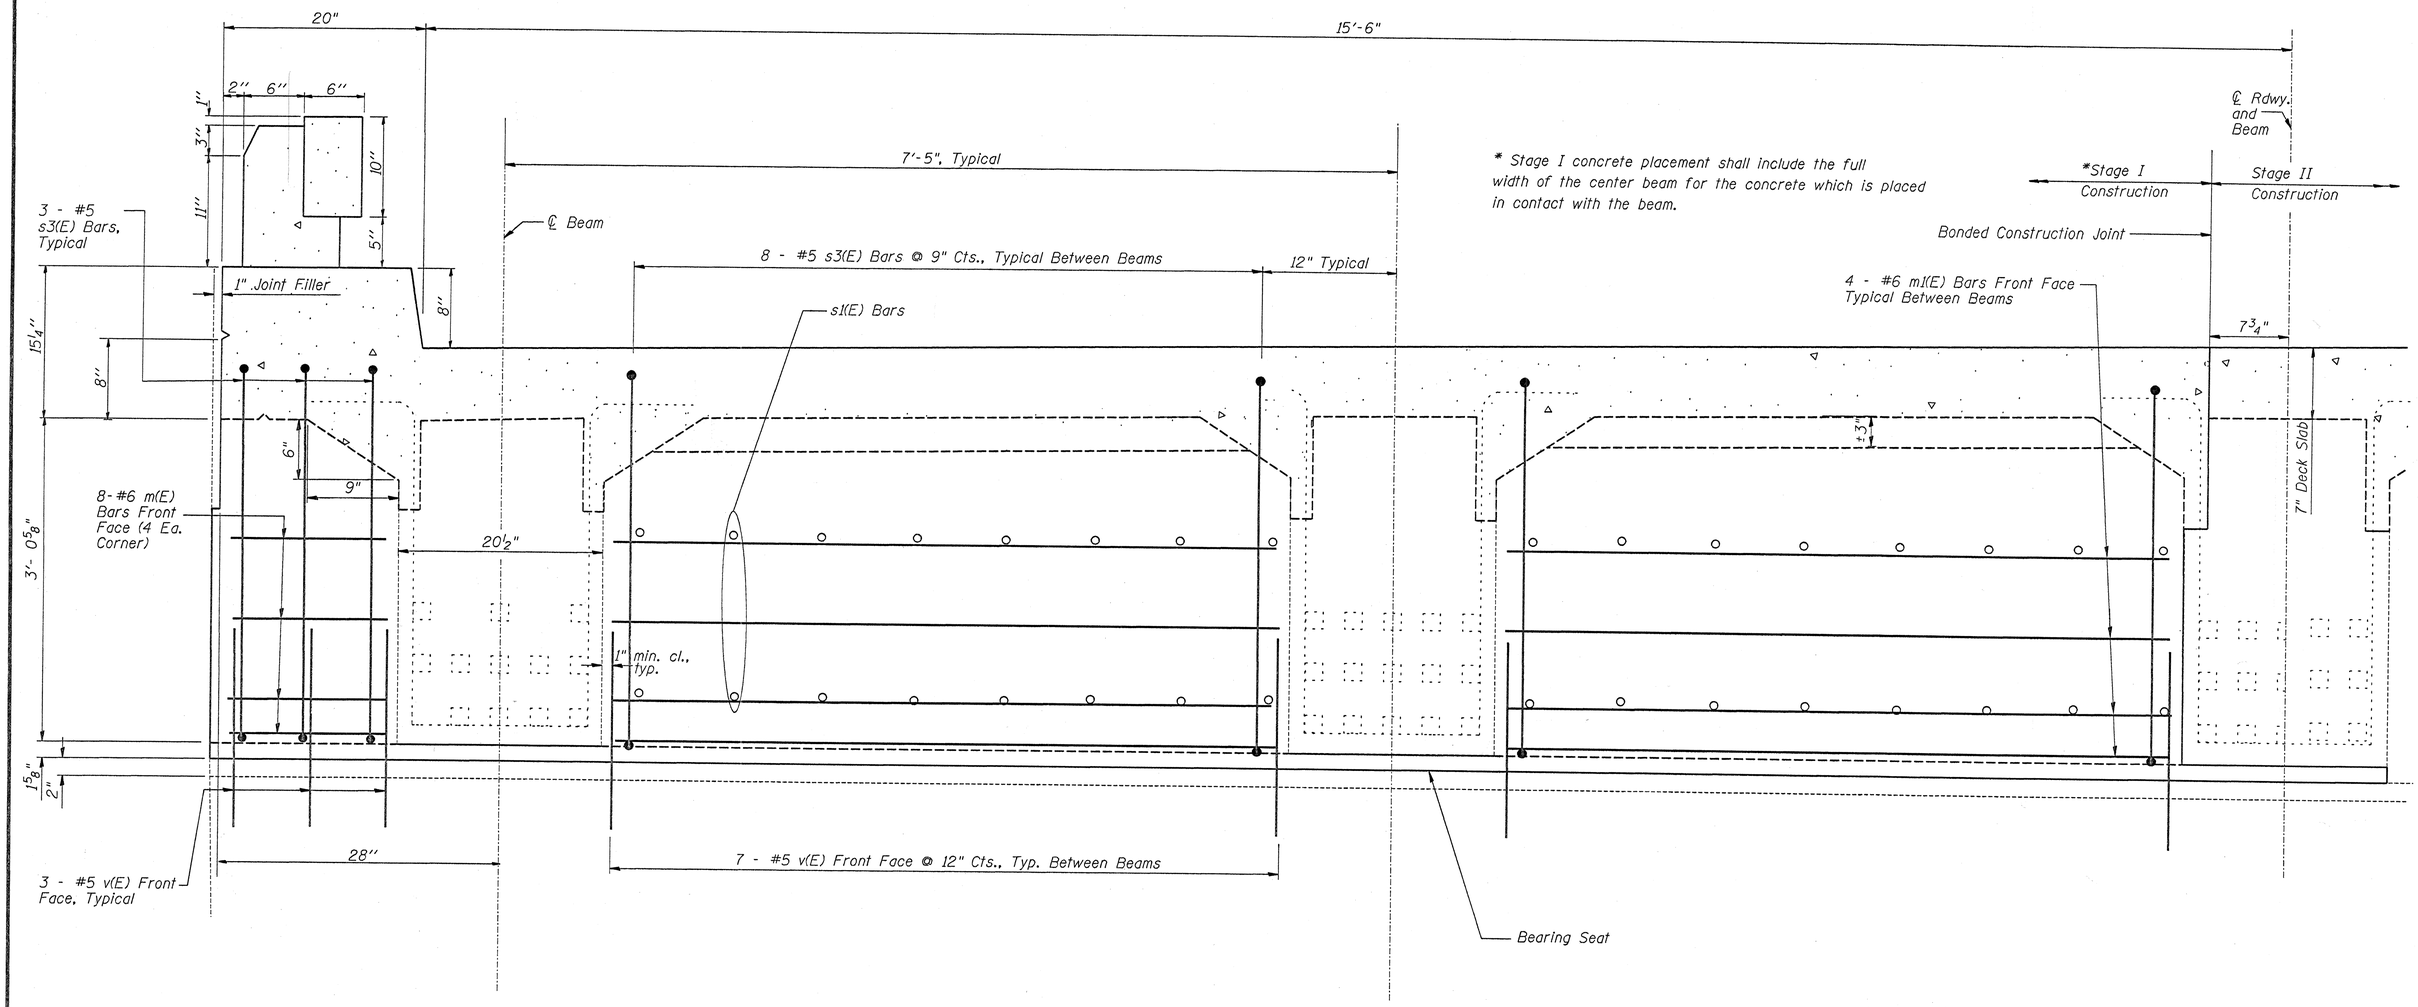

HALF SECTION F-F
SOUTH ABUTMENT
(LOOKING NORTH)

DESIGNED	RKG
CHECKED	CNT
DRAWN	RKG
CHECKED	CNT

Notes:

Reinforcement in Deck Slab not shown for clarity.
See Reinforcement details on Sheets 12 and 17 of 23.

Minimum Bar Lap #6 Bar = 2'-9"

Epoxy grout v(E) bars in ¾" dia. X 9" minimum drilled holes according to Section 584 of the Standard Specifications.
Cost included in REINFORCEMENT BARS, EPOXY COATED.
Space drilled holes to miss existing reinforcement in the bearing seat.

See Bar Splicer details on Sheet 22 of 23.