SECTION 22, TOWNSHIP 37, RANGE 13

NOTE:
CLASS D PATCHING ABUTTING CURB & GUTTER REPLACEMENT SHALL BE 2" HMA SURFACE AND 5" HMA BINDER AS OUTLINED IN THE HMA MIXTURE CHART. THIS SHALL BE PAID FOR AT THE CONTRACT UNIT PRICE PER SQUARE YARD FOR CLASS D PATCHES, TYPE 1, 7 INCH

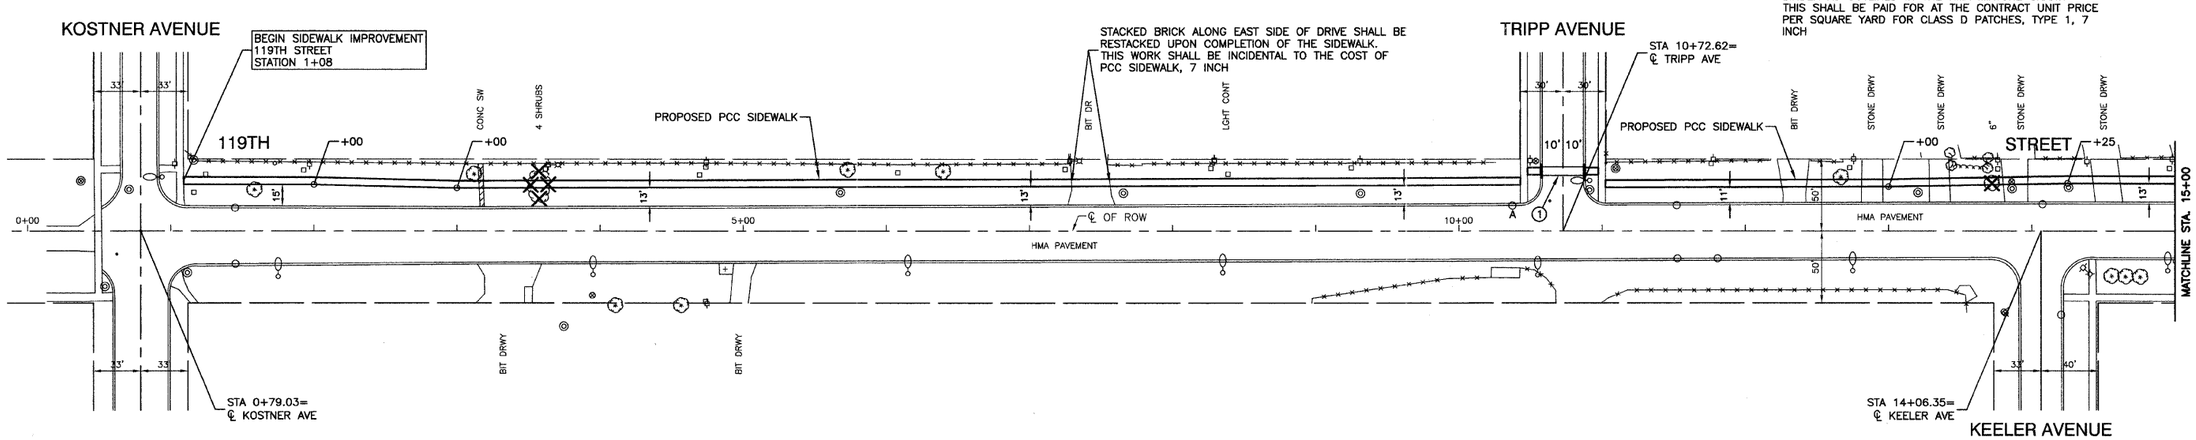

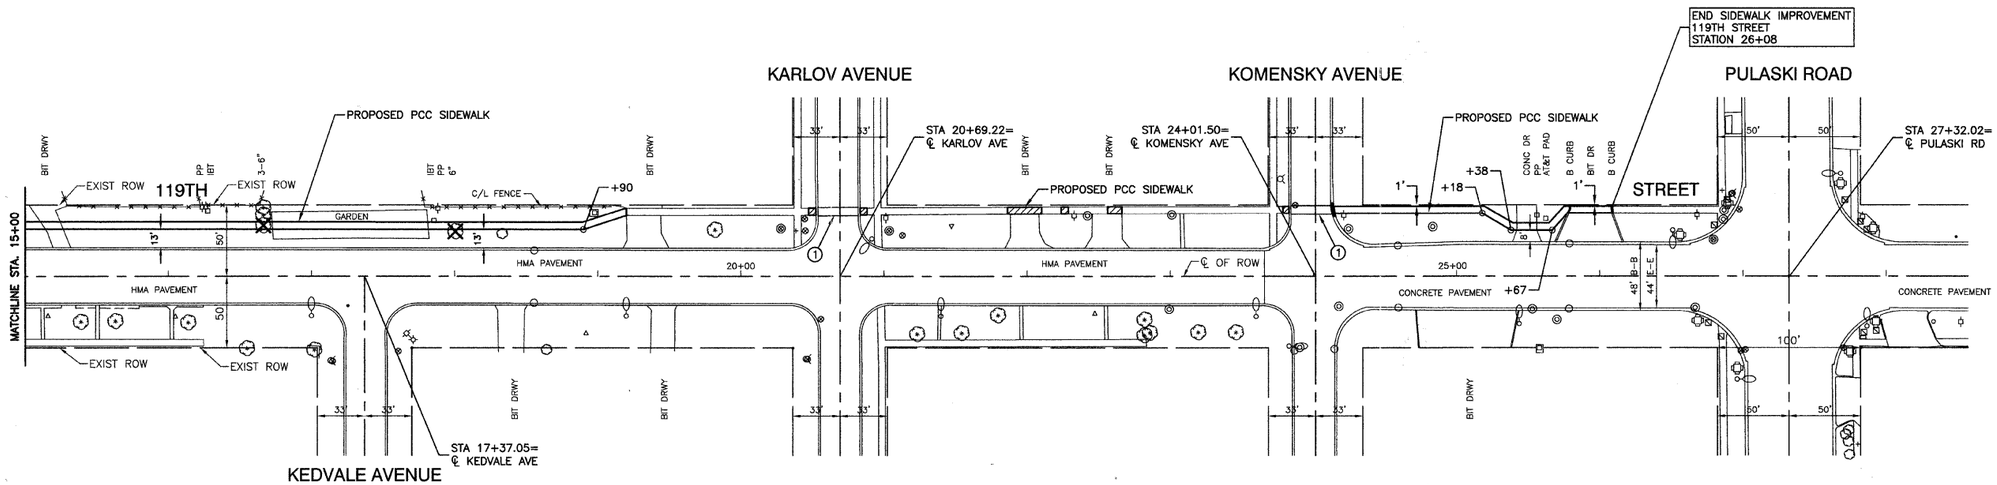

N

LEGEND

- COMBINATION CONCRETE CURB/CURB & GUTTER REMOVEL & REPLACEMENT
- PORTLAND CEMENT CONCRETE SIDEWALK (5 INCH OR 7 INCH)
- PORTLAND CEMENT CONCRETE SIDEWALK REMOVAL & REPLACEMENT
- TREE OR SHRUB TO BE REMOVED

PAVEMENT MARKING LEGEND

(1) 6" WHITE LINES (6' C-C)

FILE NAME = 06294_02-PLAN-01 - 01	USER NAME =	DESIGNED — TRL	REVISED —
		CHECKED — TRL	REVISED —
	PLOT SCALE = 1"=50'	DRAWN — BEK	REVISED —
	PLOT DATE = 12-16-08	CHECKED — TRL	REVISED —

STATE OF ILLINOIS
DEPARTMENT OF TRANSPORTATION

119TH STREET
SIDEWALK PLAN
ALSIP, ILLINOIS

SCALE: 1"=50' | SHEET NO. 4 OF 11 SHEETS | STA. 1+08 TO STA. 26+08

F.A. RTE.	SECTION	COUNTY	TOTAL SHEETS	SHEET NO.
1585	08-00085-00-SW	COOK	11	4

CONTRACT NO. 63109

FED. ROAD DIST. NO. 1 | ILLINOIS | FED. AID PROJECT M-9003 (085)

PLAN: SURVEYED | PLOTTED | ALIGNMENT CHECKED | RT. OF WAY CHECKED | CADD FILE NAME | NOTE BOOK NO. | BY | DATE

PROFILE: SURVEYED | PLOTTED | GRADES CHECKED | B.M. NOTED | NOTE BOOK | BY | DATE