F.A.P. RTE.	SECTION	COUNTY	TOTAL SHEETS	SHEET NO.
612	101B-1	SCHUYLER	15	6
STA. 38+00	TO STA. 50+50			
FED. ROAD DIST. NO.	ILLINOIS	FED. AID PROJECT		

CONTRACT NO. 72310

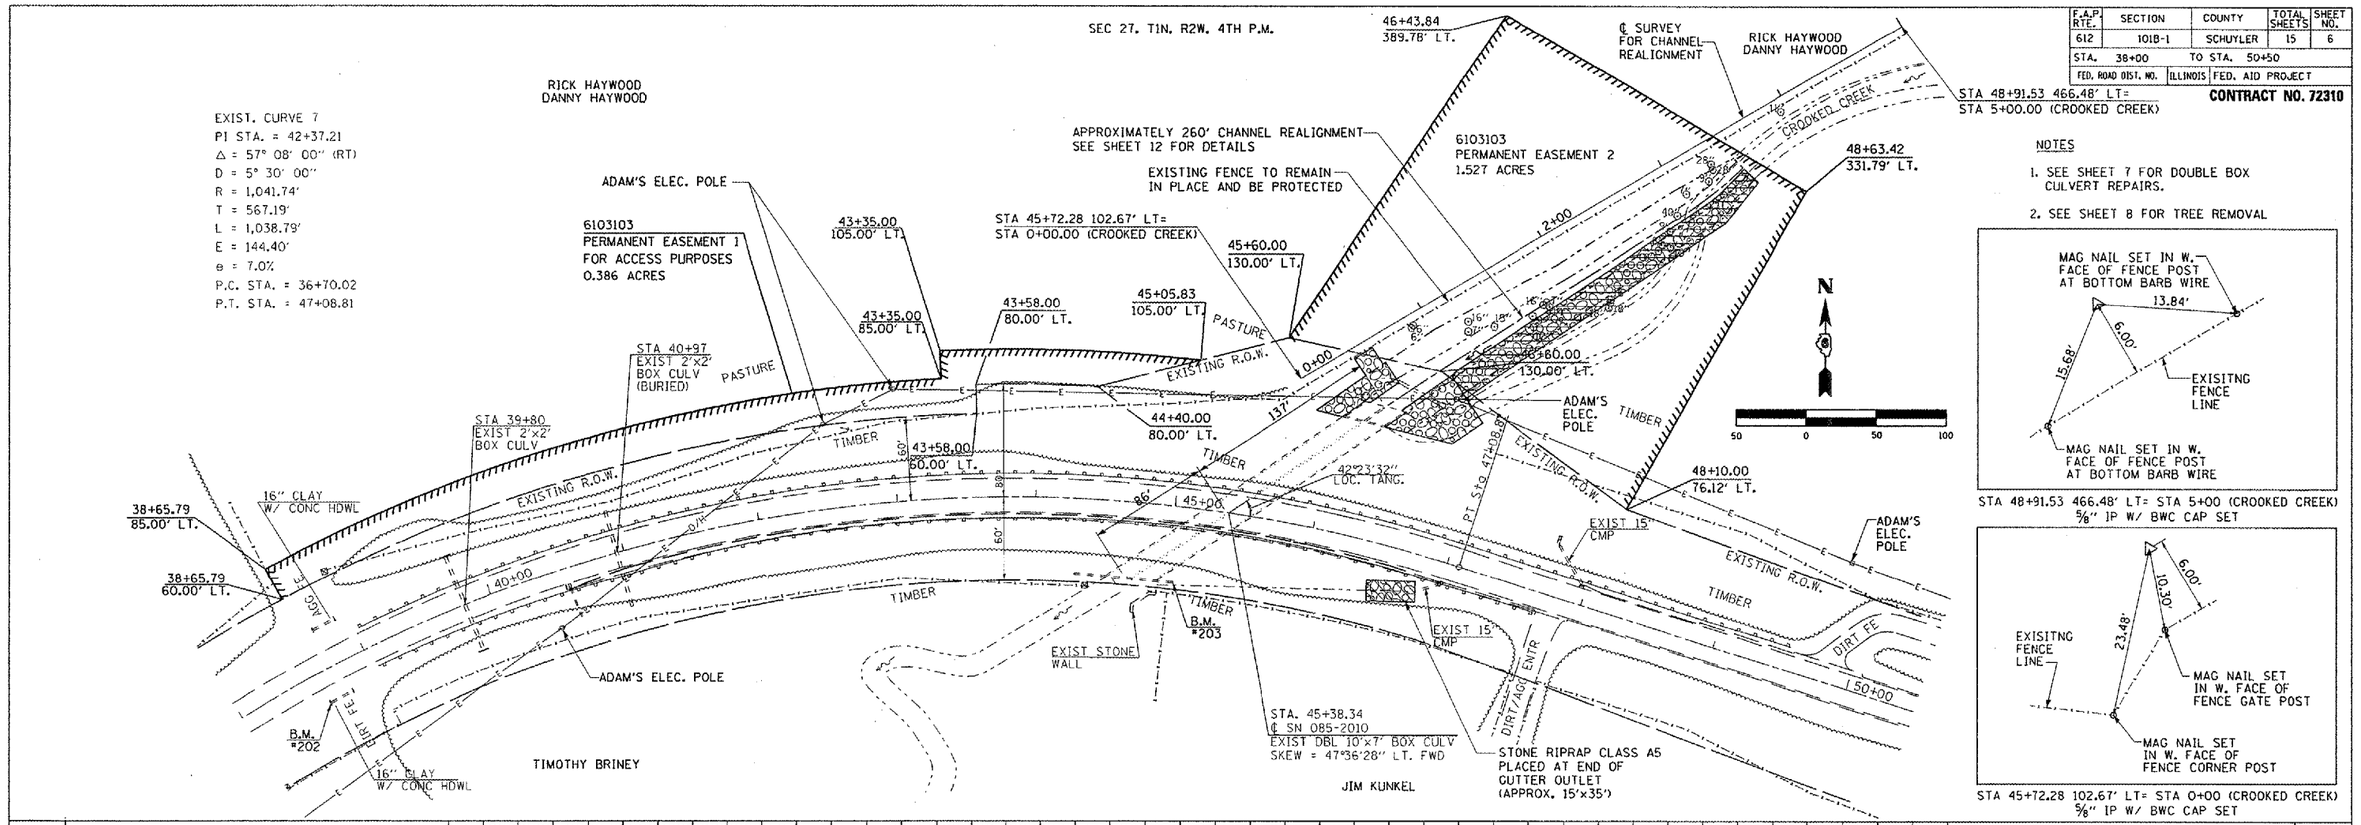

NOTES

1. SEE SHEET 7 FOR DOUBLE BOX CULVERT REPAIRS.
2. SEE SHEET 8 FOR TREE REMOVAL

STA 48+91.53 466.48' LT= STA 5+00 (CROOKED CREEK)
5/8" IP W/ BWC CAP SET

STA 45+72.28 102.67' LT= STA 0+00 (CROOKED CREEK)
5/8" IP W/ BWC CAP SET

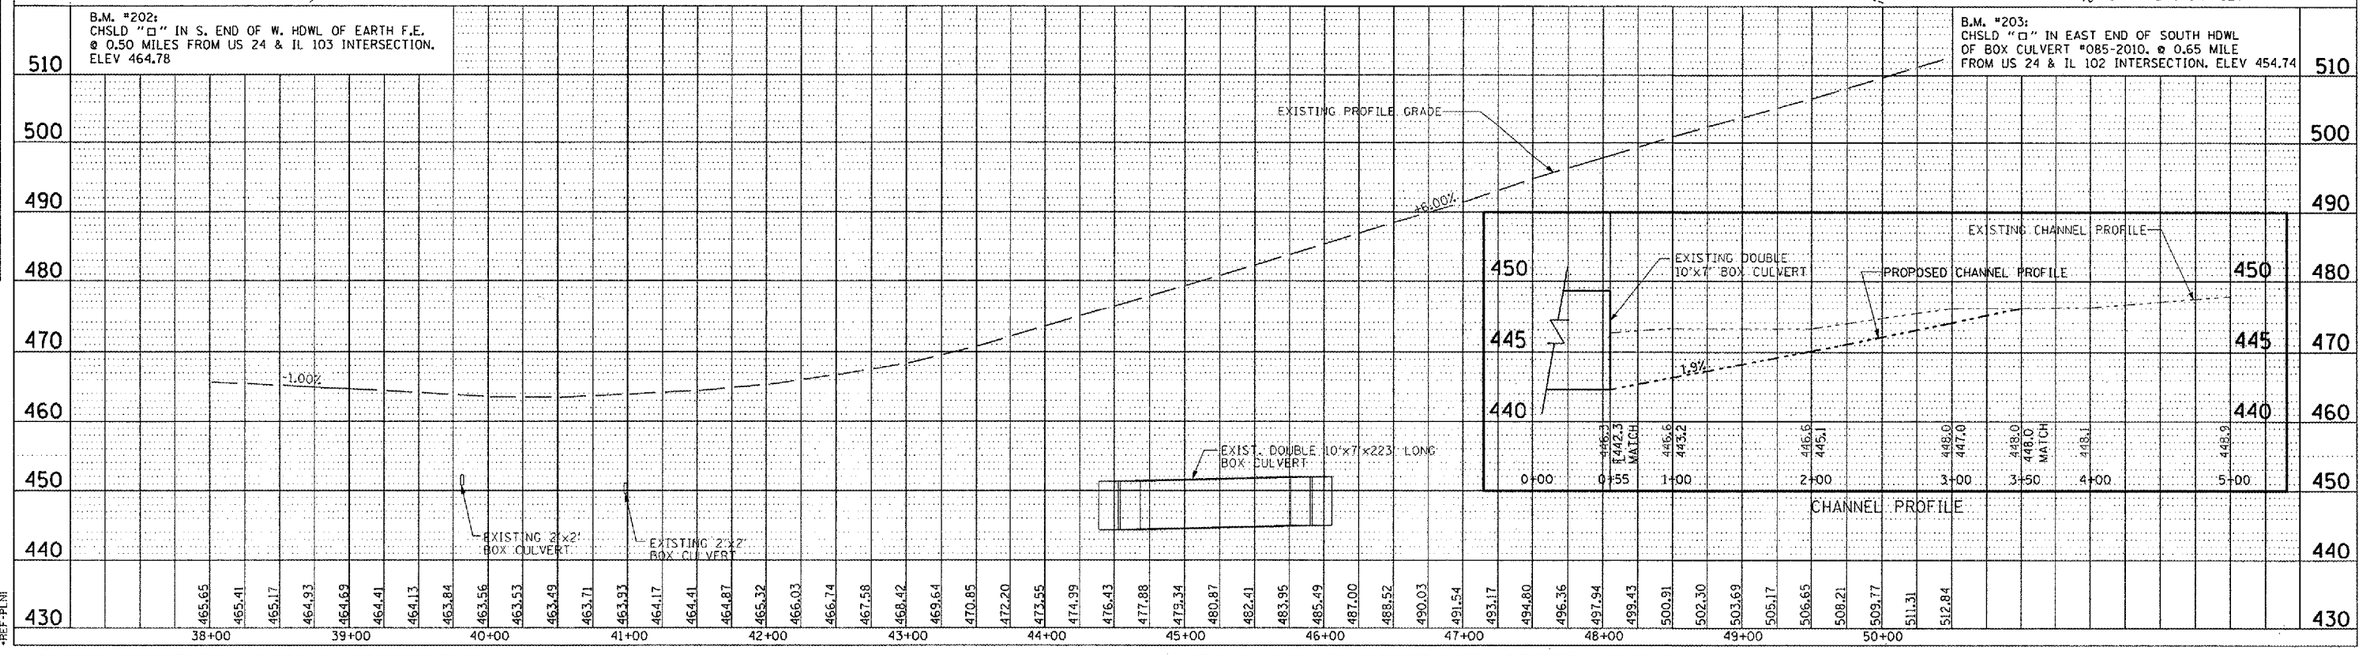

PLAN	BY	DATE
SURVEYED		
PLOTTED		
ALIGNMENT CHECKED		
GRADES CHECKED		
NOTE BOOK	CADD FILE NAME	
NO.		

PROFILE	BY	DATE
SURVEYED		
PLOTTED		
GRADES CHECKED		
NOTE BOOK	STRUCTURE NOTAYPE CHKD	
NO.		

•DGN-SPEC•
•DATE-TIME•
•REF-PLN1

BLANK, WESSELINK, COOK & ASSOCIATES ENGINEERS - CONSULTANTS DECATUR, ILLINOIS

F.A.P. 612 IL ROUTE 103 SECTION 101B-1 SCHUYLER COUNTY

D6 PROJECT: ed51401 FILE: d51401pa .dgn