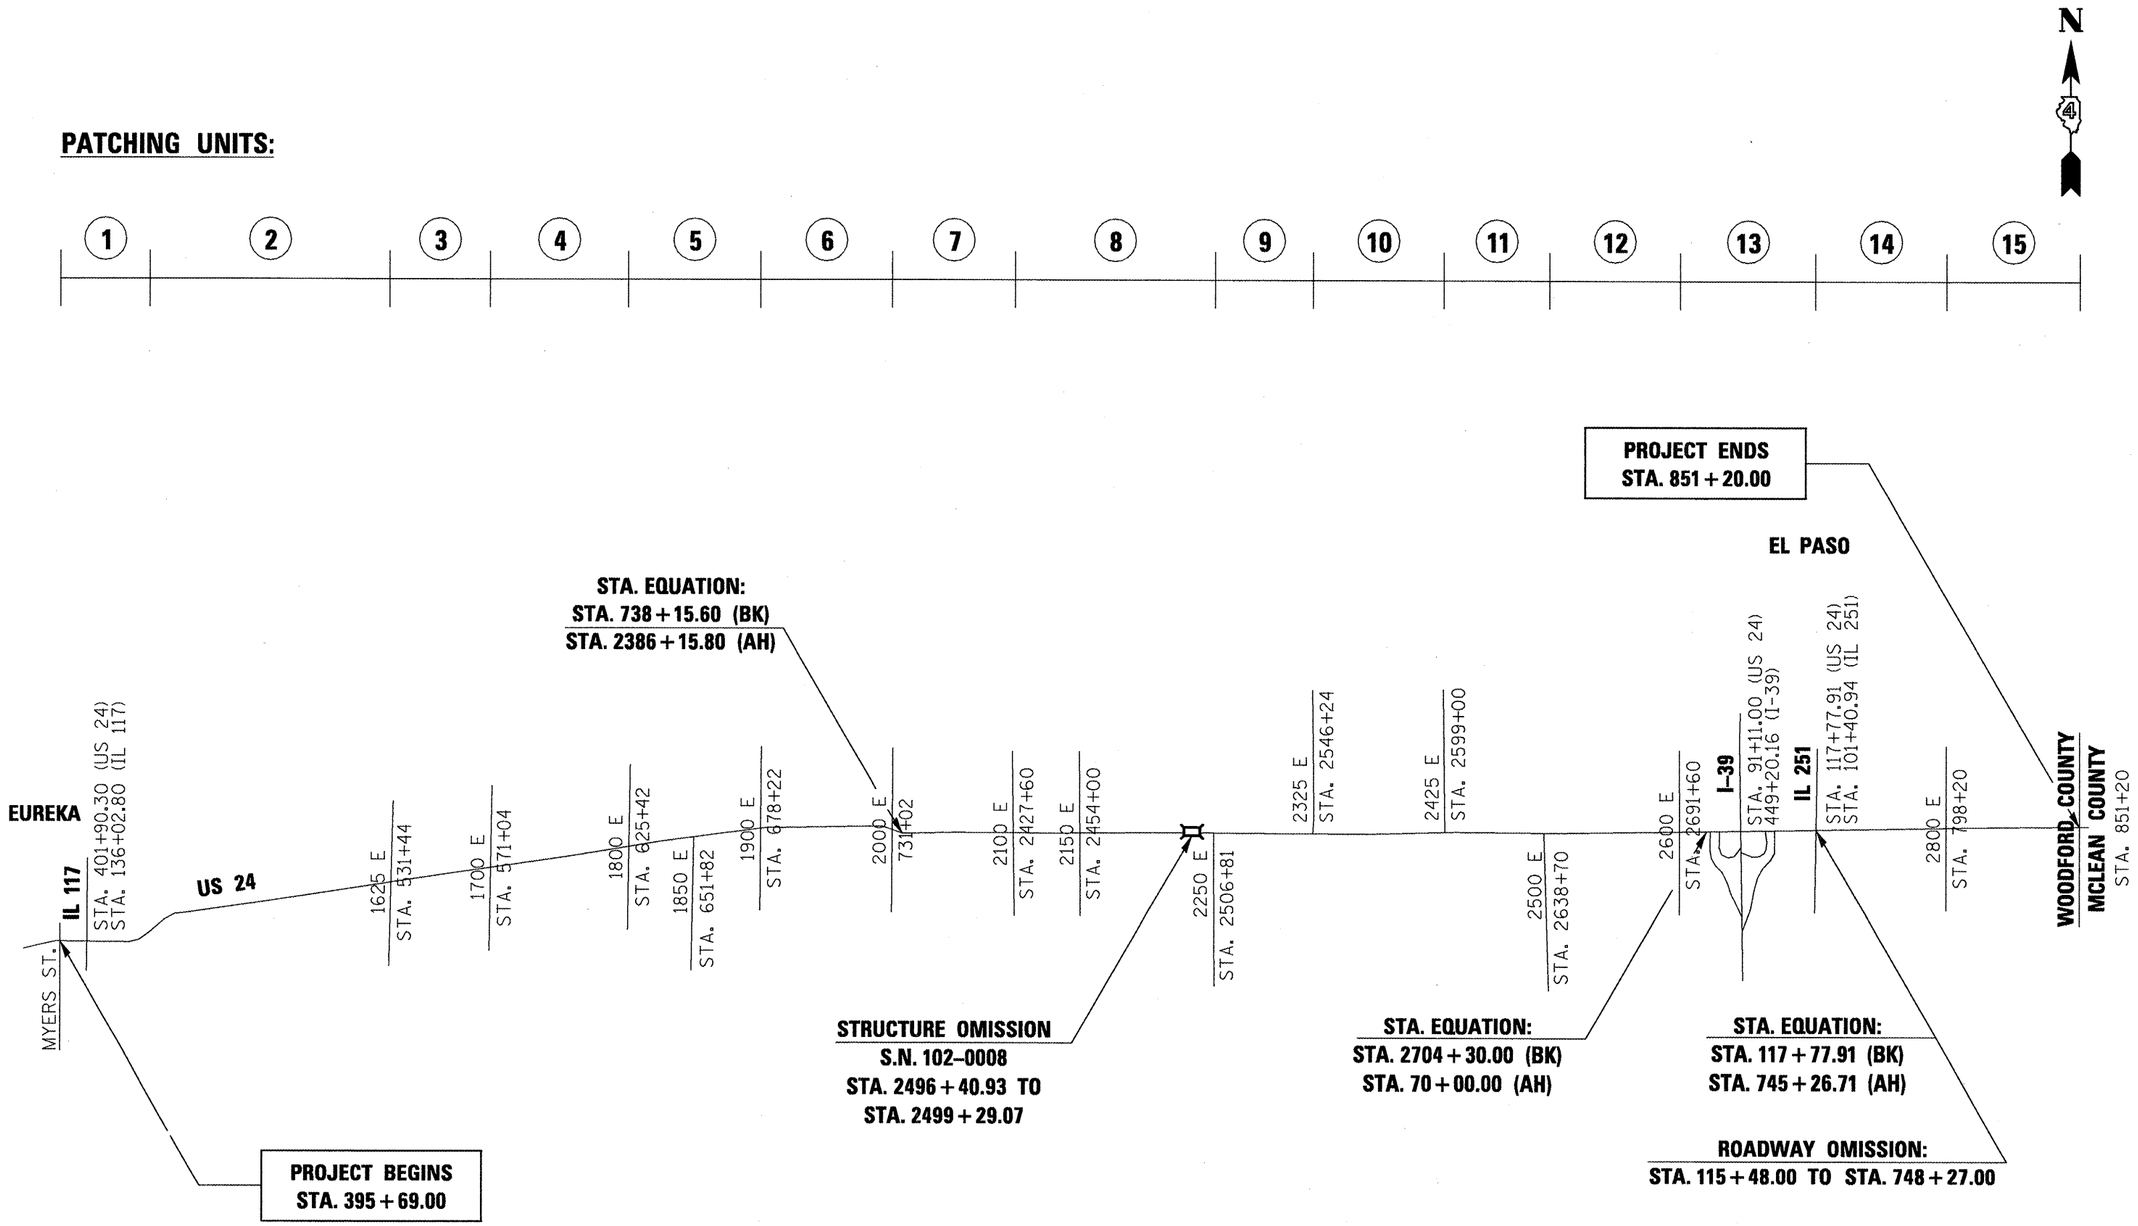

FILE NAME = 68570 - Phase II.dgn	USER NAME = johnsontv	DESIGNED -	REVISED -	STATE OF ILLINOIS DEPARTMENT OF TRANSPORTATION	LINE DIAGRAM	F.A.P. RTE.	SECTION	COUNTY	TOTAL SHEETS / SHEET NO.
		DRAWN -	REVISED -			317	31RS-2(30,39)RS-3(32,33)RS-4	WOODFORD	41 / 21
	PLOT SCALE = 100.0000 ' / IN.	CHECKED -	REVISED -					CONTRACT NO. 68570	
	PLOT DATE = 2/1/2010	DATE -	REVISED -		SCALE: / SHEET NO. 1 OF 1 SHEETS / STA. / TO STA.			ILLINOIS FED. AID PROJECT	