F.A.I. 80/94 (KINGERY EXPRESSWAY) BORING LOCATION
ILLINOIS DEPARTMENT OF TRANSPORTATION, COOK COUNTY

HORZ SCALE: 1:20 VERT SCALE: 1:10 — DRAWN BY: WLS — CHECKED BY: W.L.

Wang Engineering, INC. Geo-Environmental Engineers — 849 Main Street, Lombard, IL 60148, 630-553-9928

BASED ON DRAWINGS PREPARED BY AMERICAN CONSULTING ENGINEERS 255-08-04

F.A.I. RTE.	SECTION	COUNTY	TOTAL SHEETS	SHEET NO.
	2626.2-R-1	COOK	452	50 K

STA. TO STA.

FED. ROAD DIST. NO. | ILLINOIS | FED. AID PROJECT

CONTRACT NO. 62113 INDOT DES. NO. 0100 987

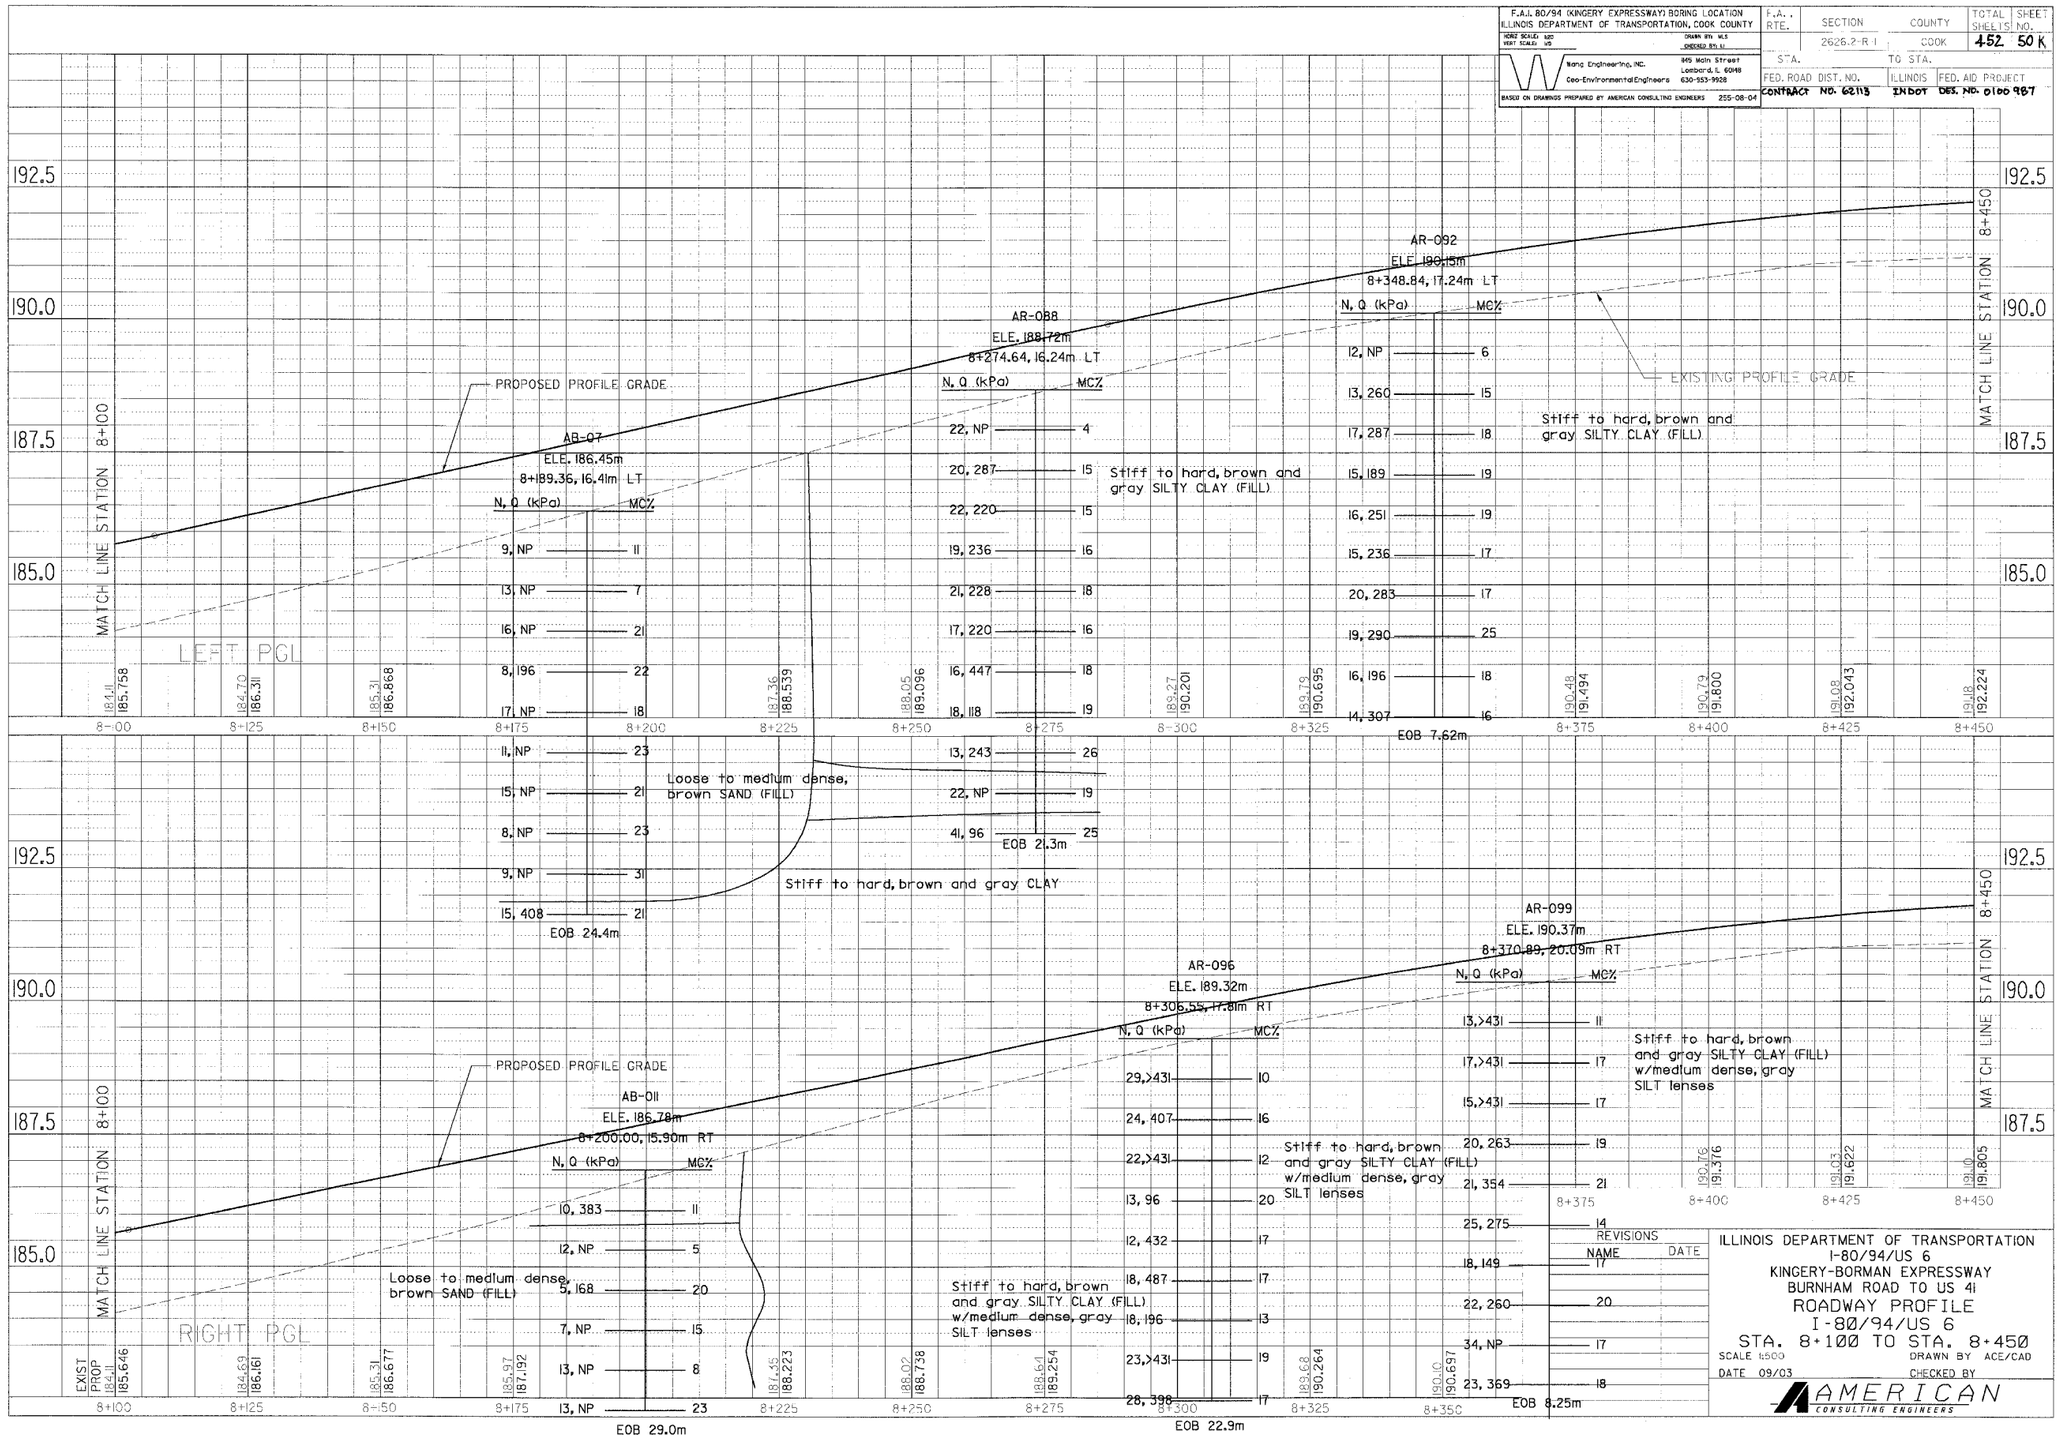

REVISIONS	
NAME	DATE

ILLINOIS DEPARTMENT OF TRANSPORTATION
I-80/94/US 6
KINGERY-BORMAN EXPRESSWAY
BURNHAM ROAD TO US 41
ROADWAY PROFILE
I-80/94/US 6
STA. 8+100 TO STA. 8+450

SCALE 1:500 — DRAWN BY ACE/CAD
DATE 09/03 — CHECKED BY

AMERICAN CONSULTING ENGINEERS

FINAL: SURVEYED / PLOTTED / NOTE BOOK / TEMPLATE / AREAS / AREAS CHECKED — BY — DATE — NO.

ORIGINAL: SURVEYED / PLOTTED / NOTE BOOK / TEMPLATE / AREAS / AREAS CHECKED — BY — DATE — NO.

...\WENG.prj\2131\61100_EPS.dgn 7/9/2004 2:41:27 PM