F.A.J. 80/94 (KINGERY EXPRESSWAY) BORING LOCATION
ILLINOIS DEPARTMENT OF TRANSPORTATION, COOK COUNTY

VERT SCALE: 1:20 | HORIZ SCALE: 1:50 | DRAWN BY: MLS | CHECKED BY: LI

Wang Engineering, INC. — Geo-Environmental Engineers — 1145 Main Street, Lombard, IL 60148 — 630-953-9928

BASED ON DRAWINGS PREPARED BY AMERICAN CONSULTING ENGINEERS 255-08-04

F.A.I. RTE.	SECTION	COUNTY	TOTAL SHEETS	SHEET NO.
	2826.2-R-1	COOK	452	50N

STA. TO STA.

FED. ROAD DIST. NO. | ILLINOIS | FED. AID PROJECT

CONTRACT NO. 62113 INDOT. DES. NO. 0100987

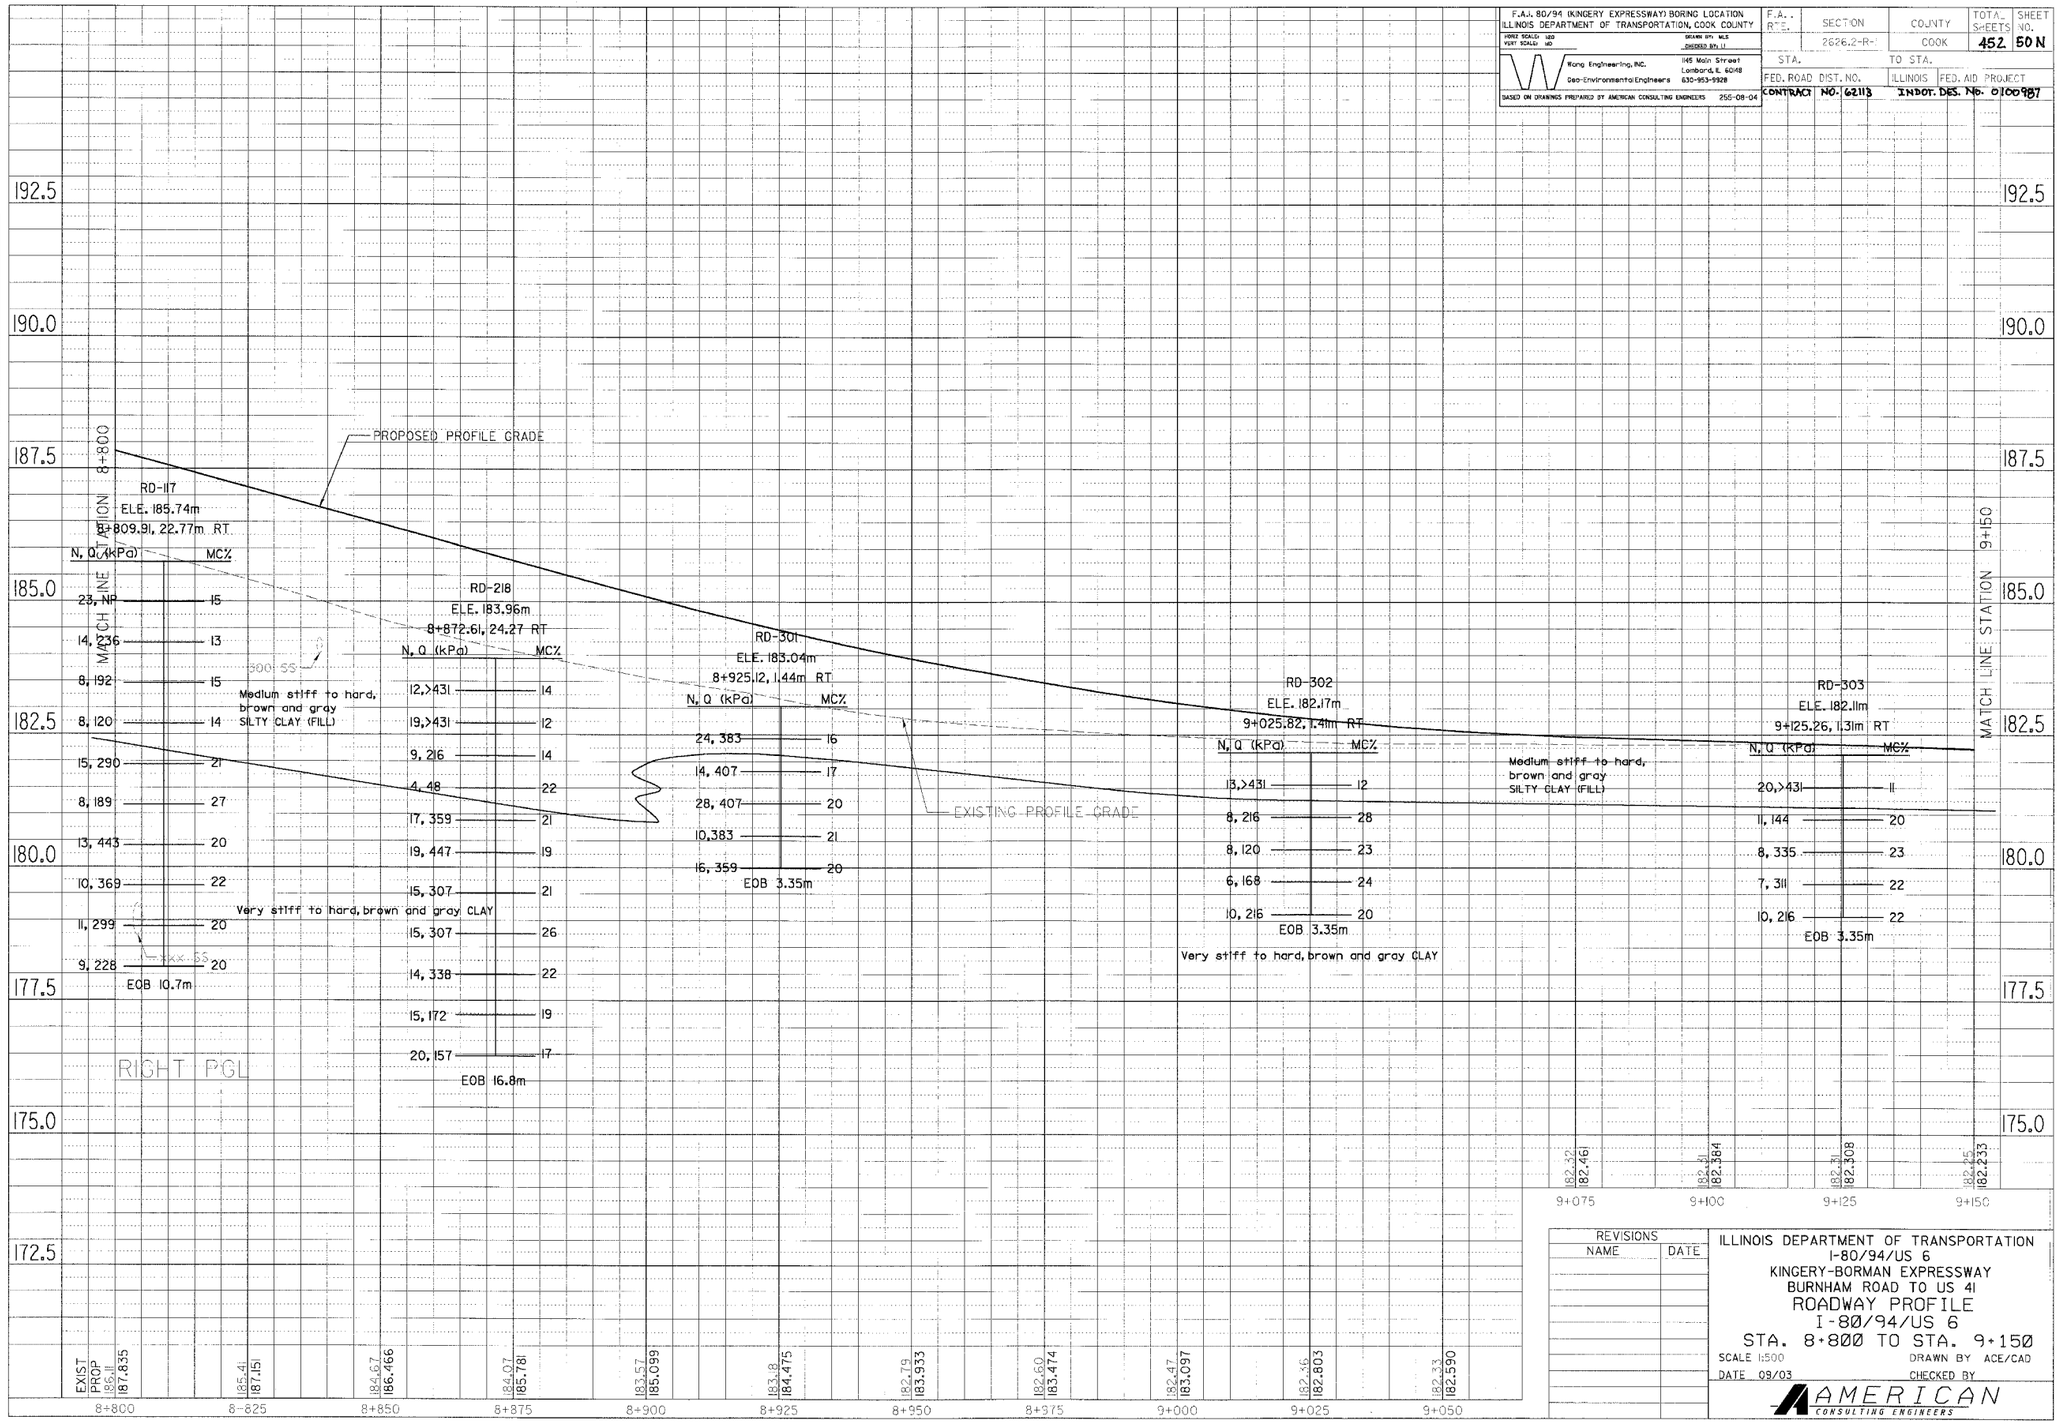

REVISIONS	
NAME	DATE

ILLINOIS DEPARTMENT OF TRANSPORTATION
I-80/94/US 6
KINGERY-BORMAN EXPRESSWAY
BURNHAM ROAD TO US 41
ROADWAY PROFILE
I-80/94/US 6
STA. 8+800 TO STA. 9+150

SCALE 1:500 DRAWN BY ACE/CAD
DATE 09/03 CHECKED BY

AMERICAN CONSULTING ENGINEERS

FINAL SURVEY PLOTTED — BY — DATE — NOTE BOOK — TEMPLATE — AREAS CHECKED — NO.

ORIGINAL SURVEY PLOTTED — BY — DATE — NOTE BOOK — TEMPLATE — AREAS CHECKED — NO.

J:\8094_5150_01.dgn 7/15/2004 2:41:43 PM