F.A.I. 80/94 (KINGERY EXPRESSWAY) BORING LOCATION
ILLINOIS DEPARTMENT OF TRANSPORTATION, COOK COUNTY

HORIZ SCALE: 1:20 | VERT SCALE: 1:50 | DRAWN BY: MLS | CHECKED BY: LJ

Wang Engineering, INC. — Geo-Environmental Engineers — 845 Main Street, Lombard, IL 60148 — 630-953-9928

BASED ON DRAWINGS PREPARED BY AMERICAN CONSULTING ENGINEERS 255-08-04

F.A.I. RTE.	SECTION	COUNTY	TOTAL SHEETS	SHEET NO.
	2626.2-R-1	COOK	452	50

STA. TO STA.

FED. ROAD DIST. NO. | ILLINOIS | FED. AID PROJECT

CONTRACT NO. 62113 INDOT DES. NO. 0100487

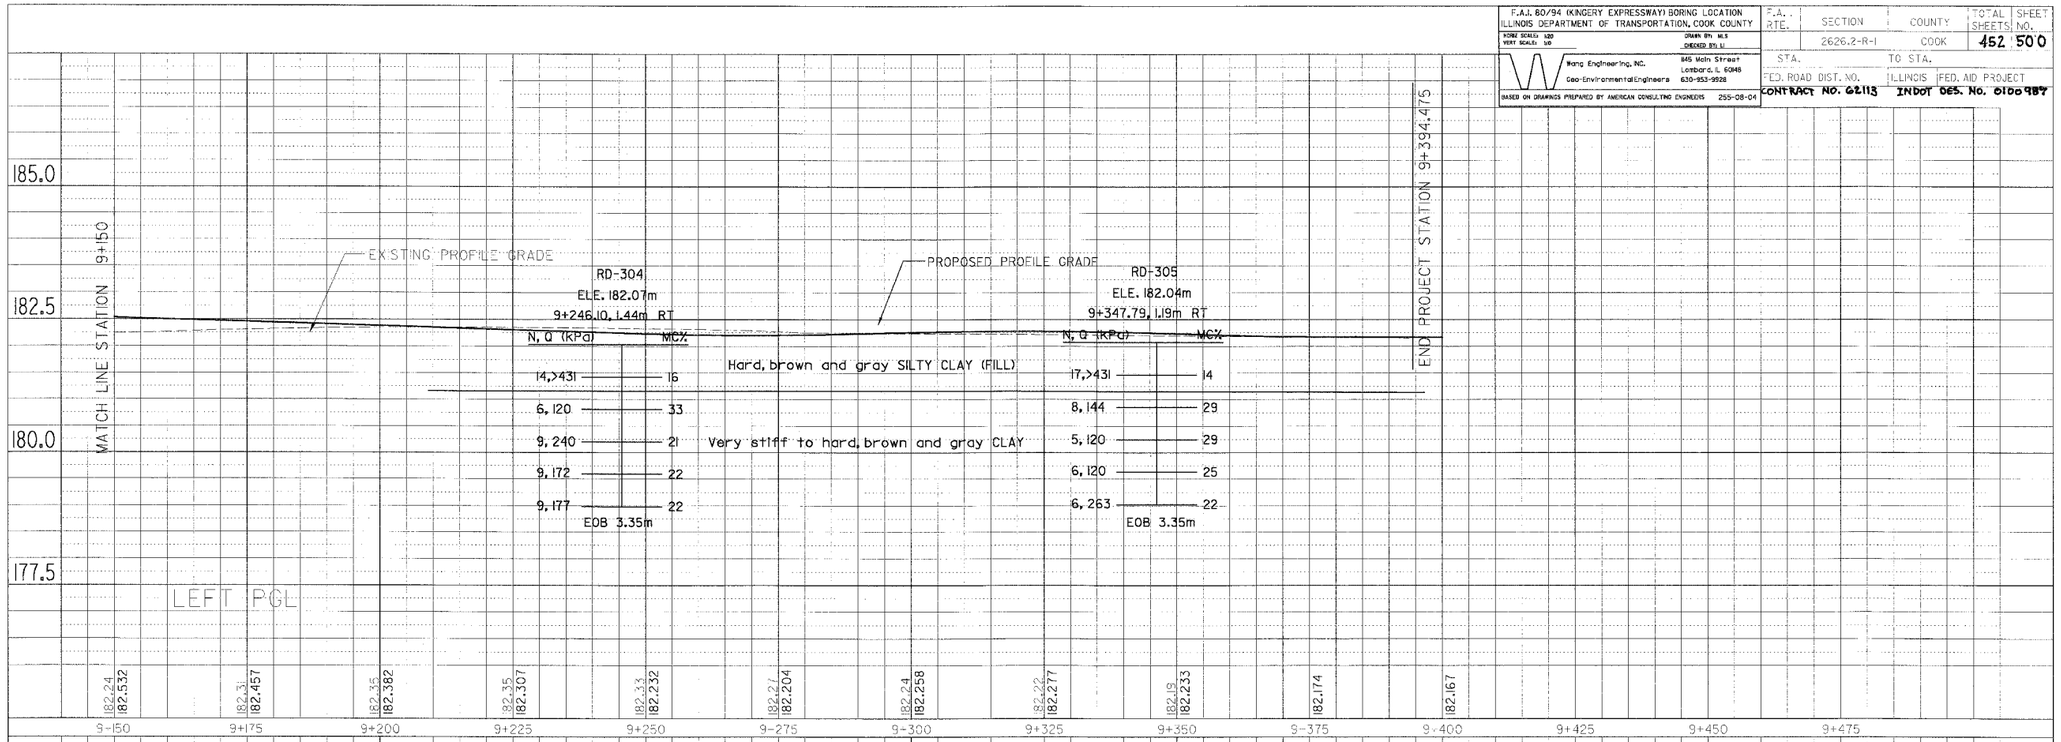

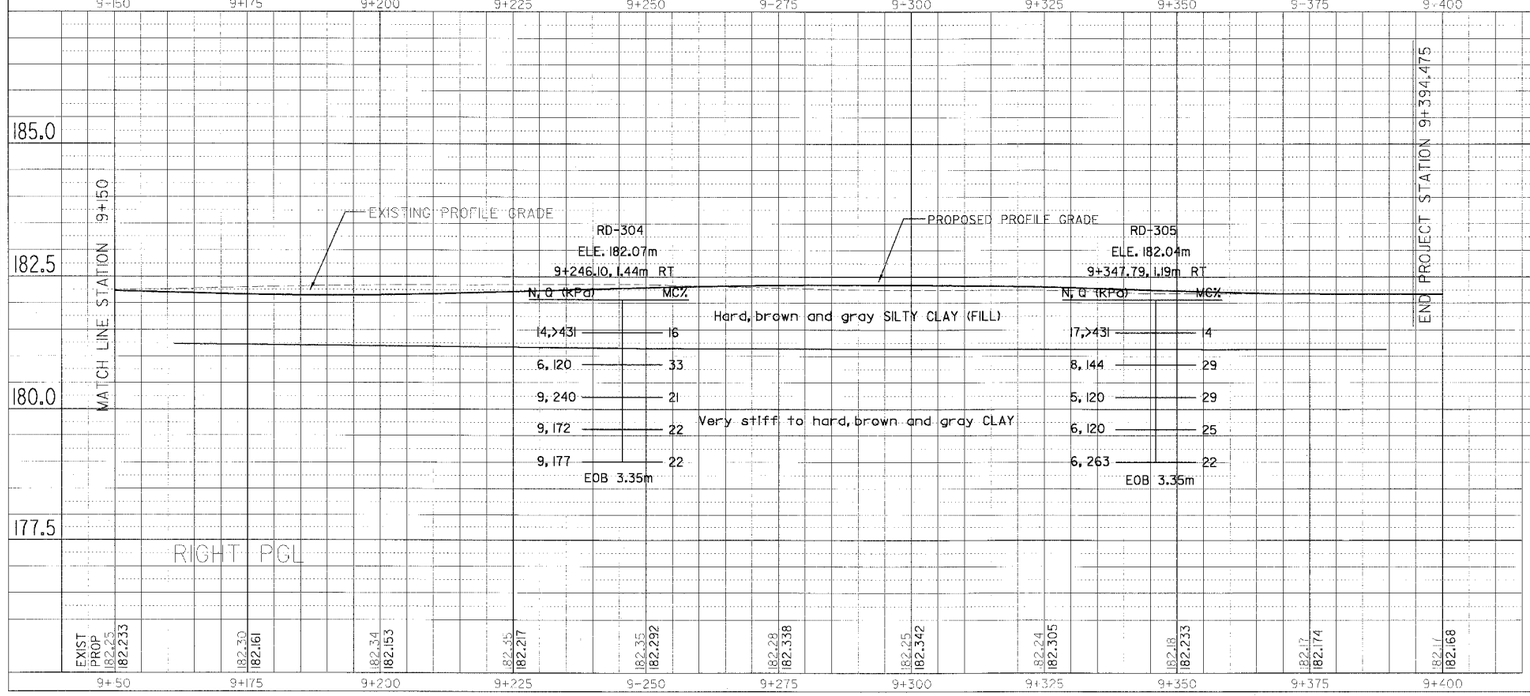

REVISIONS	
NAME	DATE

ILLINOIS DEPARTMENT OF TRANSPORTATION
I-80/94/US 6
KINGERY-BORMAN EXPRESSWAY
BURNHAM ROAD TO US 41
ROADWAY PROFILE
I-80/94/US 6
STA. 9+150 TO STA. 9+394.475

SCALE 1:500 | DRAWN BY ACE/CAD
DATE 09/03 | CHECKED BY

AMERICAN CONSULTING ENGINEERS

FINAL SURVEY	BY	DATE
SURVEYED		
PLOTTED		
NOTE BOOK	TEMPLATE	
NO.	AREAS	
	AREAS CHECKED	

ORIGINAL SURVEY	BY	DATE
SURVEYED		
PLOTTED		
NOTE BOOK	TEMPLATE	
NO.	AREAS	
	AREAS CHECKED	

\Work\dg\7-94\1e5\5159_5984.dgn 7/9/2004 2:41:53 PM