F.A.I. 80/94 (KINGERY EXPRESSWAY) BORING LOCATION
ILLINOIS DEPARTMENT OF TRANSPORTATION, COOK COUNTY

HORIZ SCALE: 1:20 DRAWN BY: WLS
VERT SCALE: 1:10 CHECKED BY: LJ

Wang Engineering, INC.
Geo-Environmental Engineers
1145 Main Street
Lombard, IL 60148
630-953-9928

BASED ON DRAWINGS PREPARED BY AMERICAN CONSULTING ENGINEERS 255-08-04

F.A.I. RTE.	SECTION	COUNTY	TOTAL SHEETS	SHEET NO.
80/94	2626.2 R-1	COOK	452	50C
STA.		TO STA.		
FED. ROAD DIST. NO.		ILLINOIS	FED. AID PROJECT	

CONTRACT NO. 62113 INDOT DES. NO. 0100987

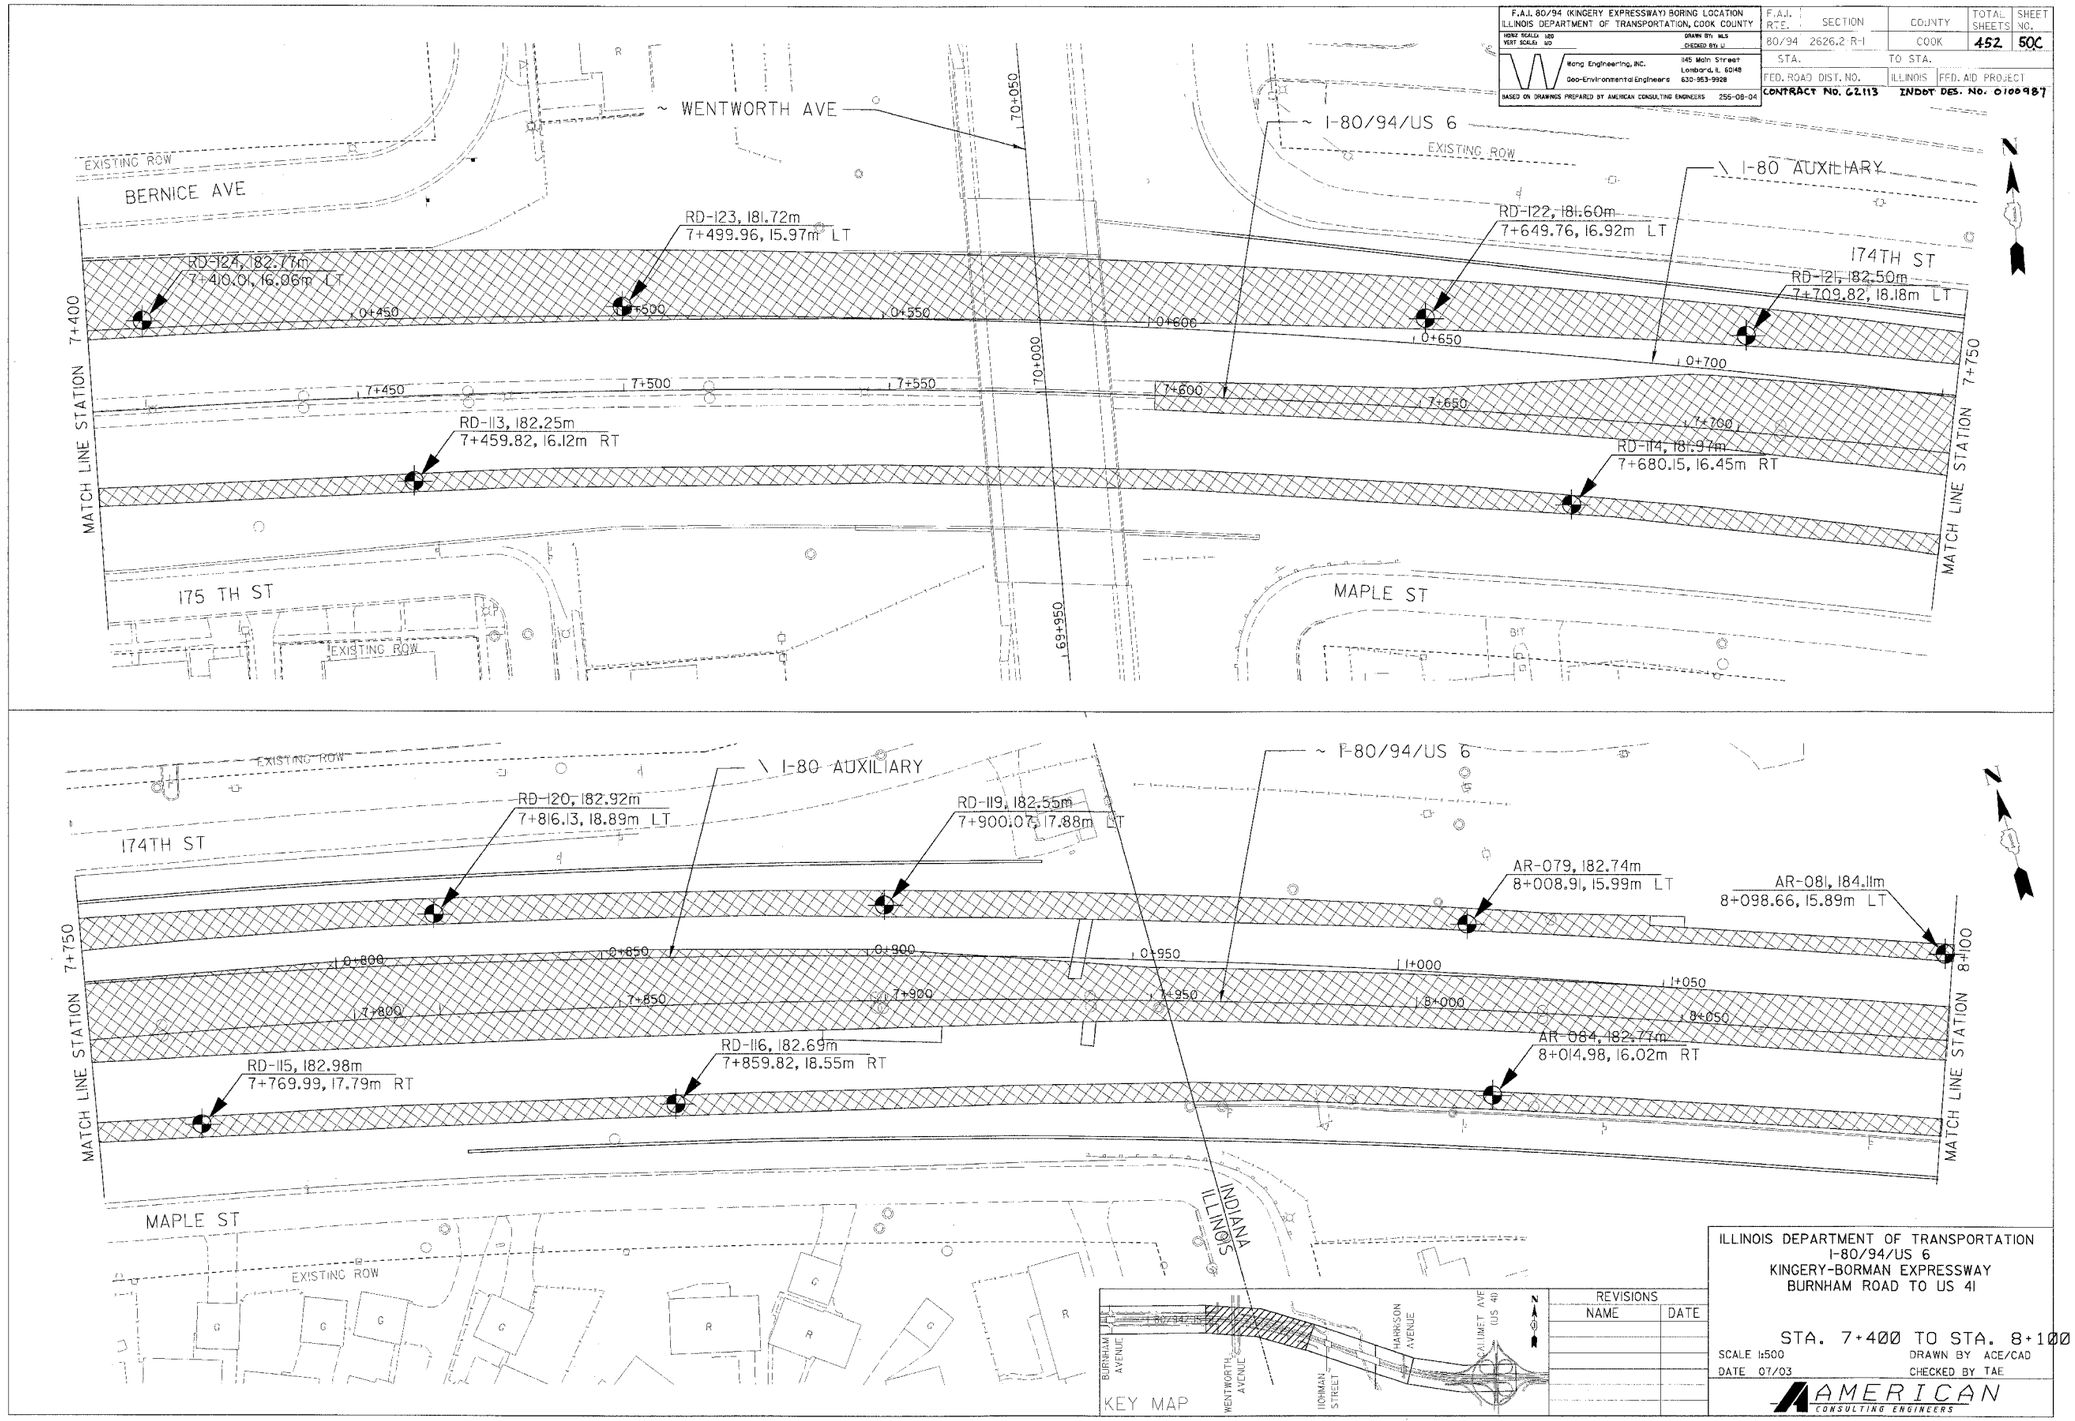

ILLINOIS DEPARTMENT OF TRANSPORTATION
I-80/94/US 6
KINGERY-BORMAN EXPRESSWAY
BURNHAM ROAD TO US 41

STA. 7+400 TO STA. 8+100

SCALE 1:500 DRAWN BY ACE/CAD
DATE 07/03 CHECKED BY TAE

REVISIONS	
NAME	DATE

AMERICAN CONSULTING ENGINEERS

\ICI_FAQP_B1(2).dgn 7/29/2003 2:39:21 PM