F.A.I. RTE.	SECTION	COUNTY	TOTAL SHEETS	SHEET NO.
80/94	2826.2-R-1	COOK	452	50D
STA.		TO STA.		
FED. ROAD DIST. NO.		ILLINOIS	FED. AID PROJECT	

F.A.I. 80/94 (KINGERY EXPRESSWAY) BORING LOCATION
ILLINOIS DEPARTMENT OF TRANSPORTATION, COOK COUNTY

HORZ SCALE: 1:20 VERT SCALE: 1:10 — DRAWN BY: M.S. CHECKED BY: L.

Wang Engineering, INC. Geo-Environmental Engineers — 145 Main Street, Lombard, IL 60148, 630-953-9528

BASED ON DRAWINGS PREPARED BY AMERICAN CONSULTING ENGINEERS 255-08-04

CONTRACT NO. 62113 — INDOT DES. NO. 0100987

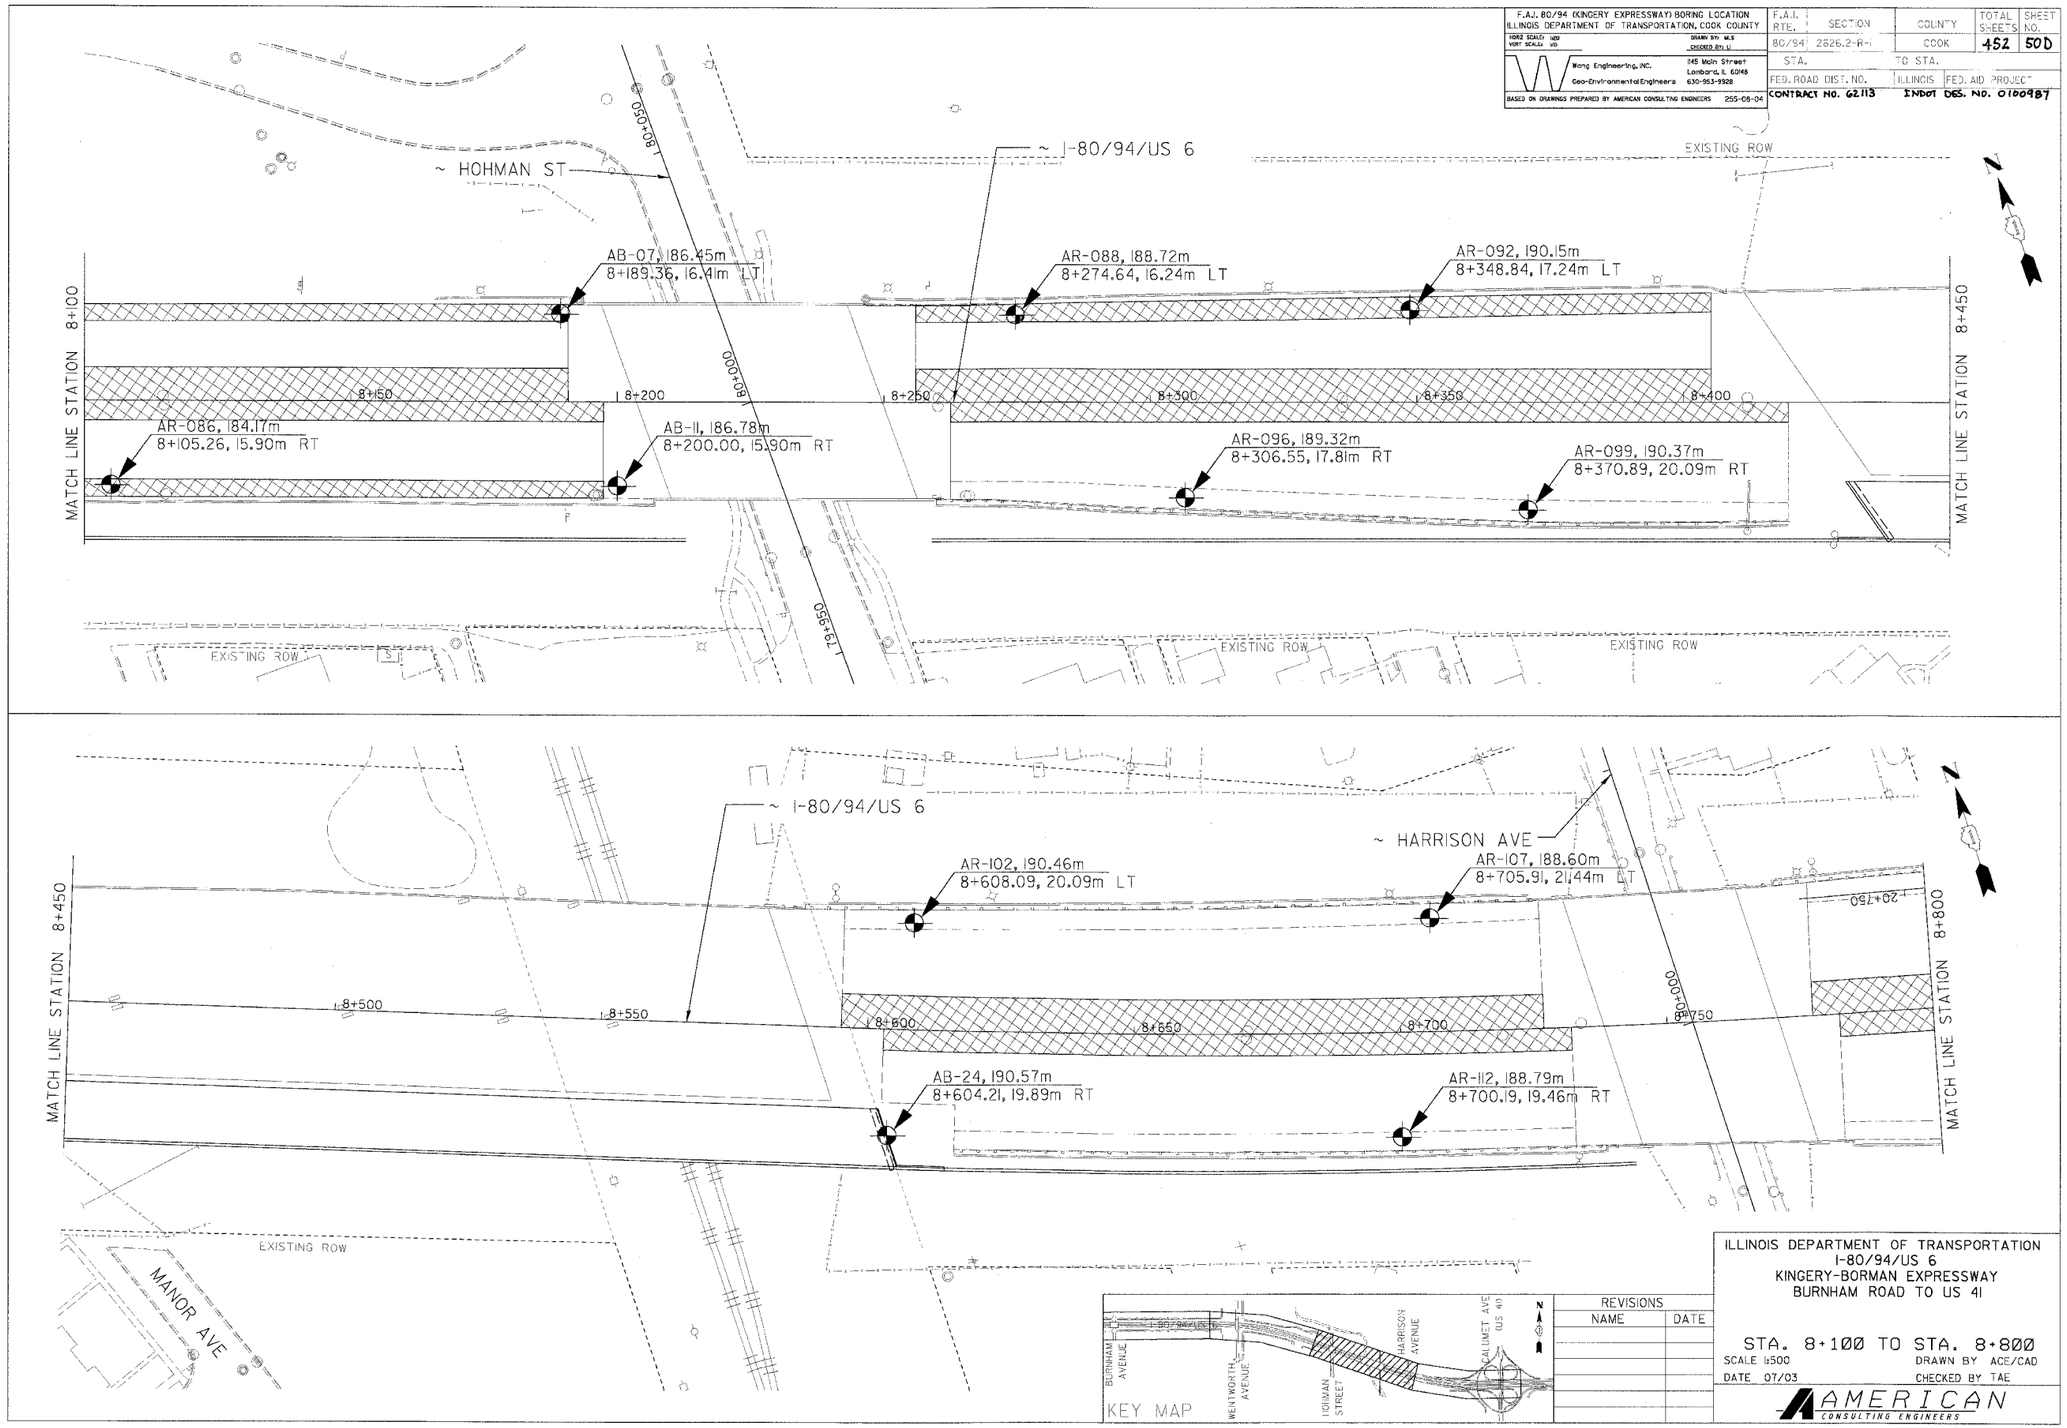

REVISIONS	
NAME	DATE

ILLINOIS DEPARTMENT OF TRANSPORTATION
I-80/94/US 6
KINGERY-BORMAN EXPRESSWAY
BURNHAM ROAD TO US 41

STA. 8+100 TO STA. 8+800

SCALE 1:500 — DRAWN BY ACE/CAD
DATE 07/03 — CHECKED BY TAE

AMERICAN CONSULTING ENGINEERS