F.A.I. 80/94 (KINCERY EXPRESSWAY) BORING LOCATION
ILLINOIS DEPARTMENT OF TRANSPORTATION, COOK COUNTY

HORIZ SCALE: 1:20 VERT SCALE: NO
DRAWN BY: MLS
DESIGNED BY: LJ

Wang Engineering, INC.
Geo-Environmental Engineers
845 North Stewart
Lombard, IL 60148
630-953-9928

BASED ON DRAWINGS PREPARED BY AMERICAN CONSULTING ENGINEERS 255-08-04

F.A.I. RTE.	SECTION	COUNTY	TOTAL SHEETS	SHEET NO.
80/94	2626.2-R-1	COOK	452	50E
STA.		TO STA.		
FED. ROAD DIST. NO.		ILLINOIS	FED. AID PROJECT	

CONTRACT NO. 62113 INDOT DES. NO. 0100987

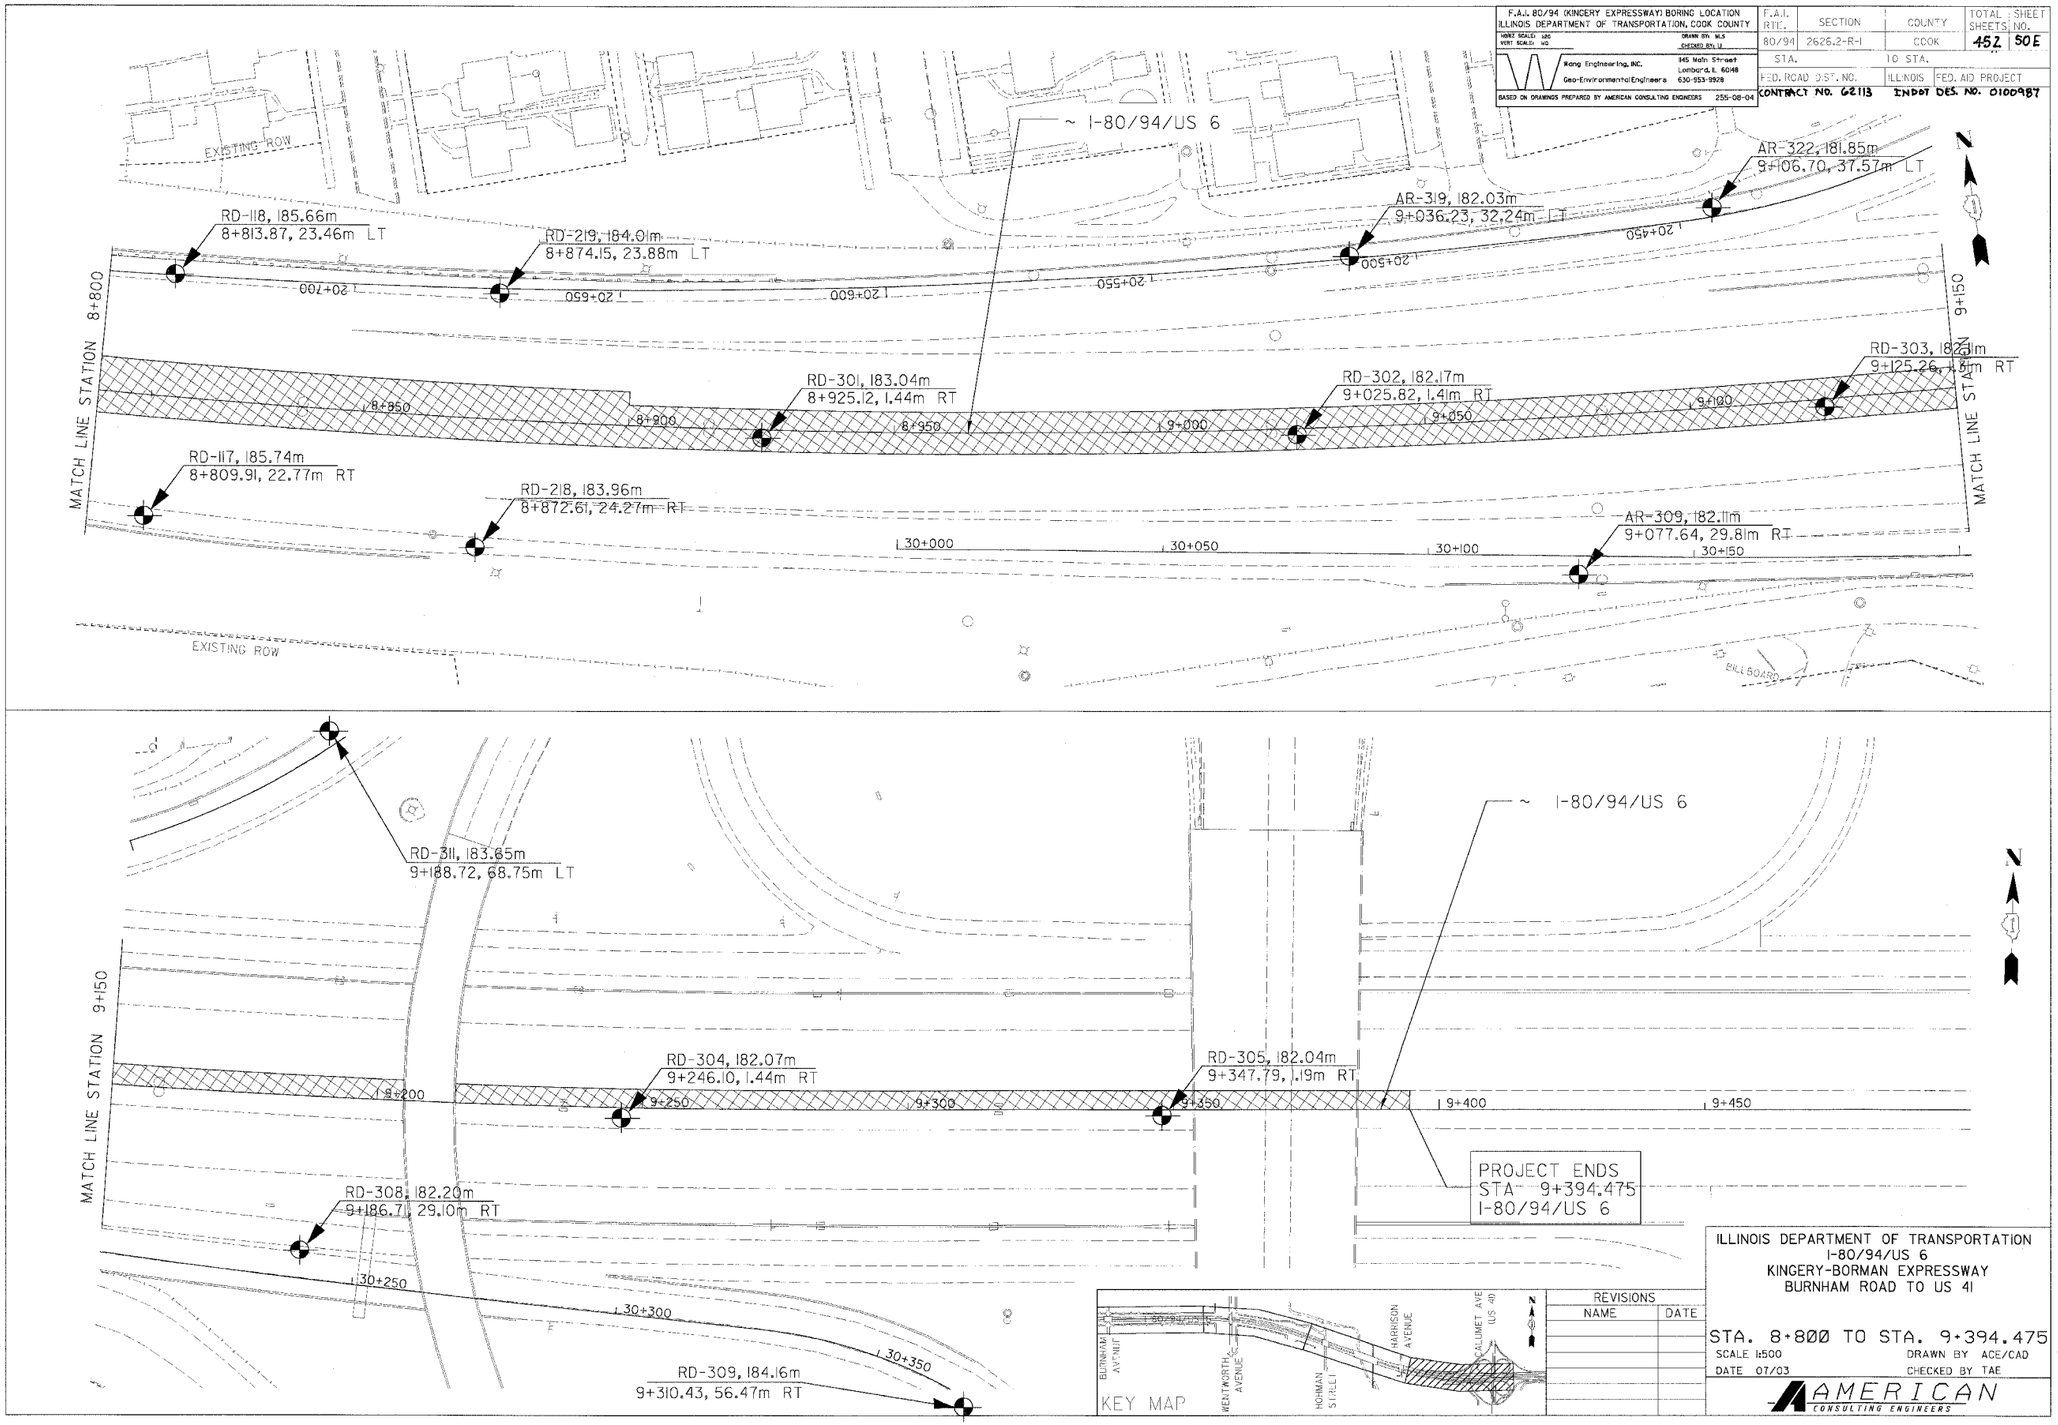

REVISIONS	
NAME	DATE

ILLINOIS DEPARTMENT OF TRANSPORTATION
I-80/94/US 6
KINGERY-BORMAN EXPRESSWAY
BURNHAM ROAD TO US 41

STA. 8+800 TO STA. 9+394.475

SCALE 1:500 DRAWN BY ACE/CAD
DATE 07/03 CHECKED BY TAE

AMERICAN CONSULTING ENGINEERS