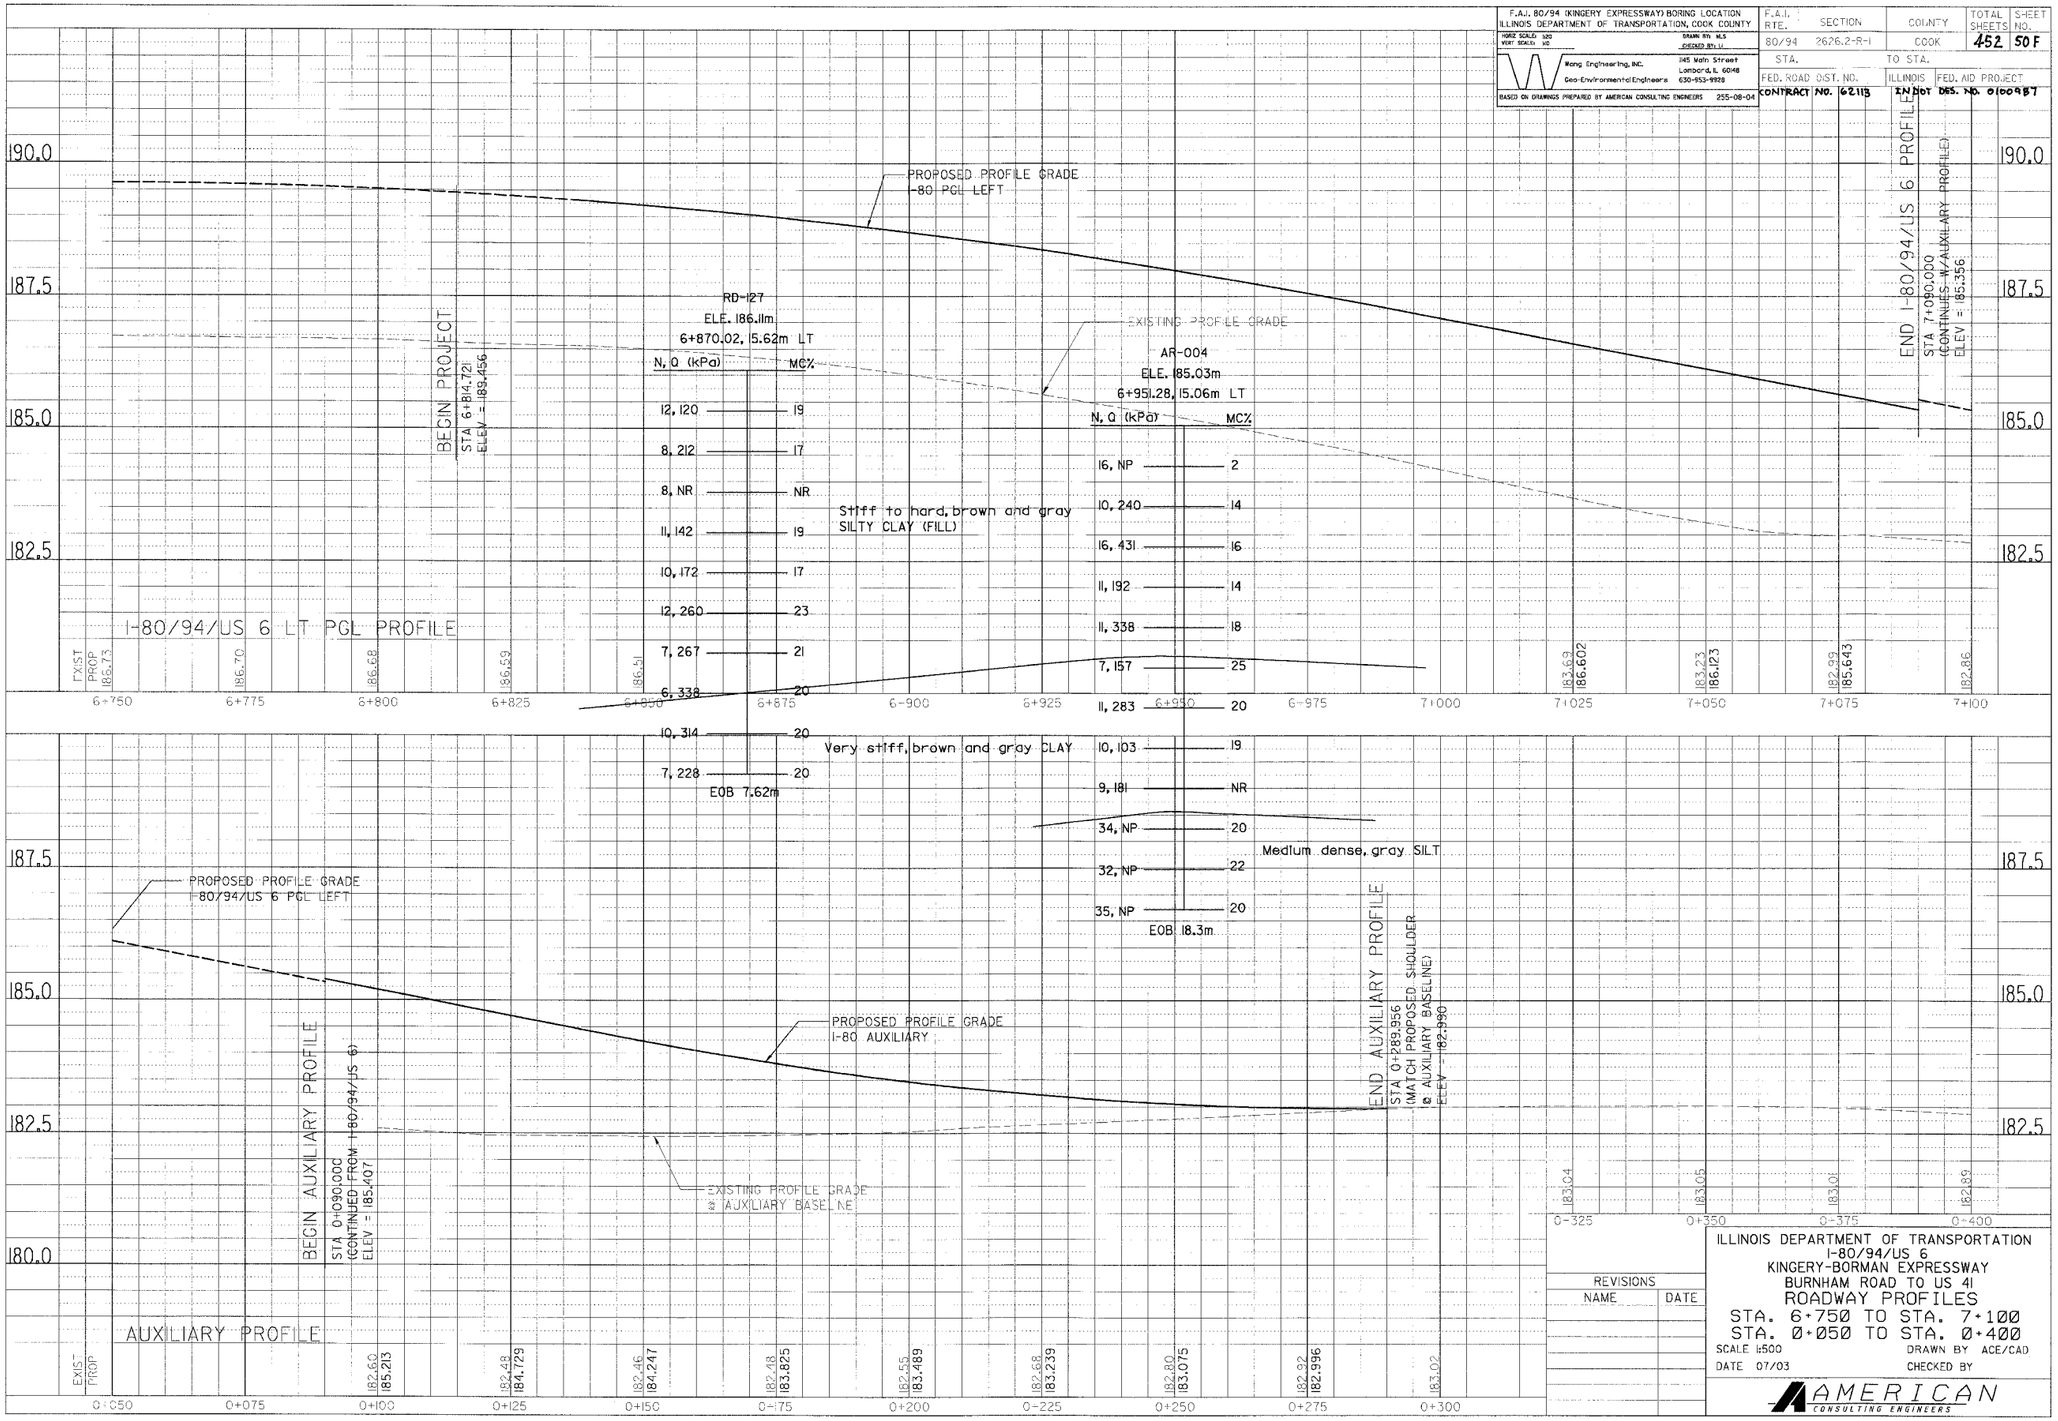

FINAL SURVEY
SURVEY PLOTTED
NOTE BOOK TEMPLATE
AREAS
NO. AREAS CHECKED
BY
DATE

ORIGINAL SURVEY
SURVEY PLOTTED
NOTE BOOK TEMPLATE
AREAS
NO. AREAS CHECKED
BY
DATE

REVISIONS	
NAME	DATE

ILLINOIS DEPARTMENT OF TRANSPORTATION
I-80/94/US 6
KINGERY-BORMAN EXPRESSWAY
BURNHAM ROAD TO US 41
ROADWAY PROFILES
STA. 6+750 TO STA. 7+100
STA. 0+050 TO STA. 0+400
SCALE 1:500
DRAWN BY ACE/CAD
DATE 07/03
CHECKED BY
AMERICAN CONSULTING ENGINEERS