F.A.I. 80/94 (KINGERY EXPRESSWAY) BORING LOCATION
ILLINOIS DEPARTMENT OF TRANSPORTATION, COOK COUNTY

HORZ SCALE: 1:00 VERT SCALE: 1:0 | DRAWN BY: MLS | CHECKED BY: LJ

Wang Engineering, INC. Geo-Environmental Engineers | 1145 Main Street Lombard, IL 60148 630-953-9926

BASED ON DRAWINGS PREPARED BY AMERICAN CONSULTING ENGINEERS 255-08-04

F.A.I. RTE.	SECTION	COUNTY	TOTAL SHEETS	SHEET NO.
	2626.2-R-1	COOK	452	50 H

STA. TO STA.

FED. ROAD DIST. NO. | ILLINOIS | FED. AID PROJECT

CONTRACT NO. 62113 INDOT DES. NO. 0100987

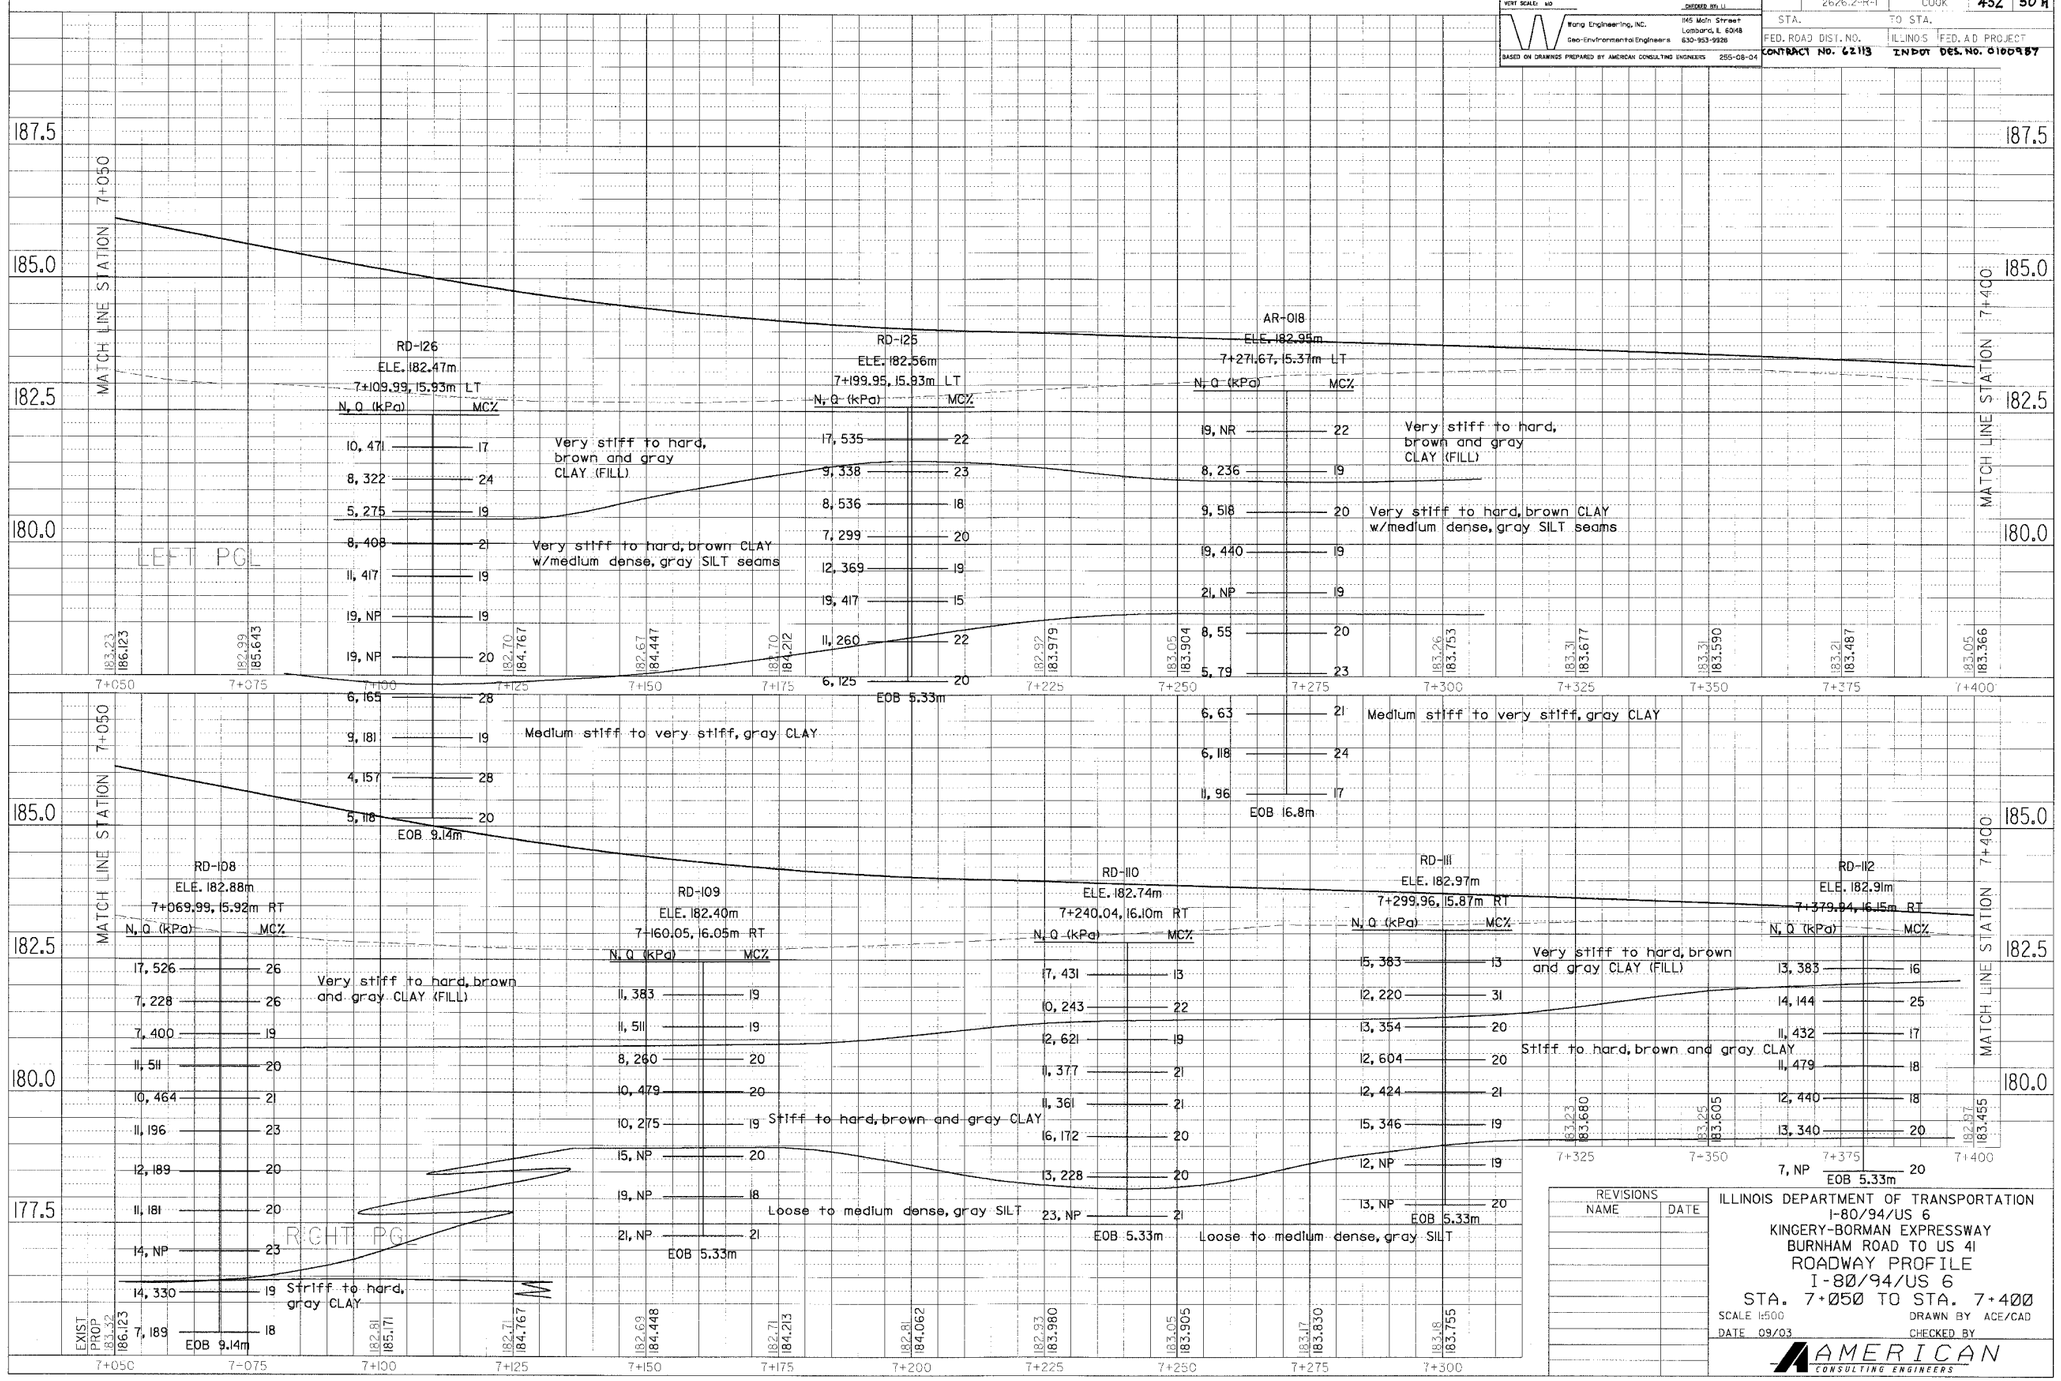

REVISIONS	
NAME	DATE

ILLINOIS DEPARTMENT OF TRANSPORTATION
I-80/94/US 6
KINGERY-BORMAN EXPRESSWAY
BURNHAM ROAD TO US 41
ROADWAY PROFILE
I-80/94/US 6
STA. 7+050 TO STA. 7+400

SCALE 1:500 | DRAWN BY ACE/CAD
DATE 09/03 | CHECKED BY

AMERICAN CONSULTING ENGINEERS

FINAL SURVEY | BY | DATE | SURVEYED | PLOTTED | NOTE BOOK | TEMPLATE | AREAS | AREAS CHECKED | NO.

ORIGINAL SURVEY | BY | DATE | SURVEYED | PLOTTED | NOTE BOOK | TEMPLATE | AREAS | AREAS CHECKED | NO.

\Working Pro\11617704_740.dgn 7/6/2004 2:49:31 PM