F.A.I. 80/94 (KINGERY EXPRESSWAY) BORING LOCATION ILLINOIS DEPARTMENT OF TRANSPORTATION, COOK COUNTY	F.A.I. RTE.	SECTION	COUNTY	TOTAL SHEETS	SHEET NO.
HORIZ SCALE: NZD VERT SCALE: MD — DRAWN BY: M.S. CHECKED BY: LJ		2626.2-R-1	COOK	452	50 I
Wang Engineering, INC. Geo-Environmental Engineers — 145 Main Street Lombard, IL 60148 630-953-9928	STA.		TO STA.		
BASED ON DRAWINGS PREPARED BY AMERICAN CONSULTING ENGINEERS 255-08-04	FED. ROAD DIST. NO.		ILLINOIS	FED. AID PROJECT	
	CONTRACT NO. 62113		INDOT	DES. NO. D100987	

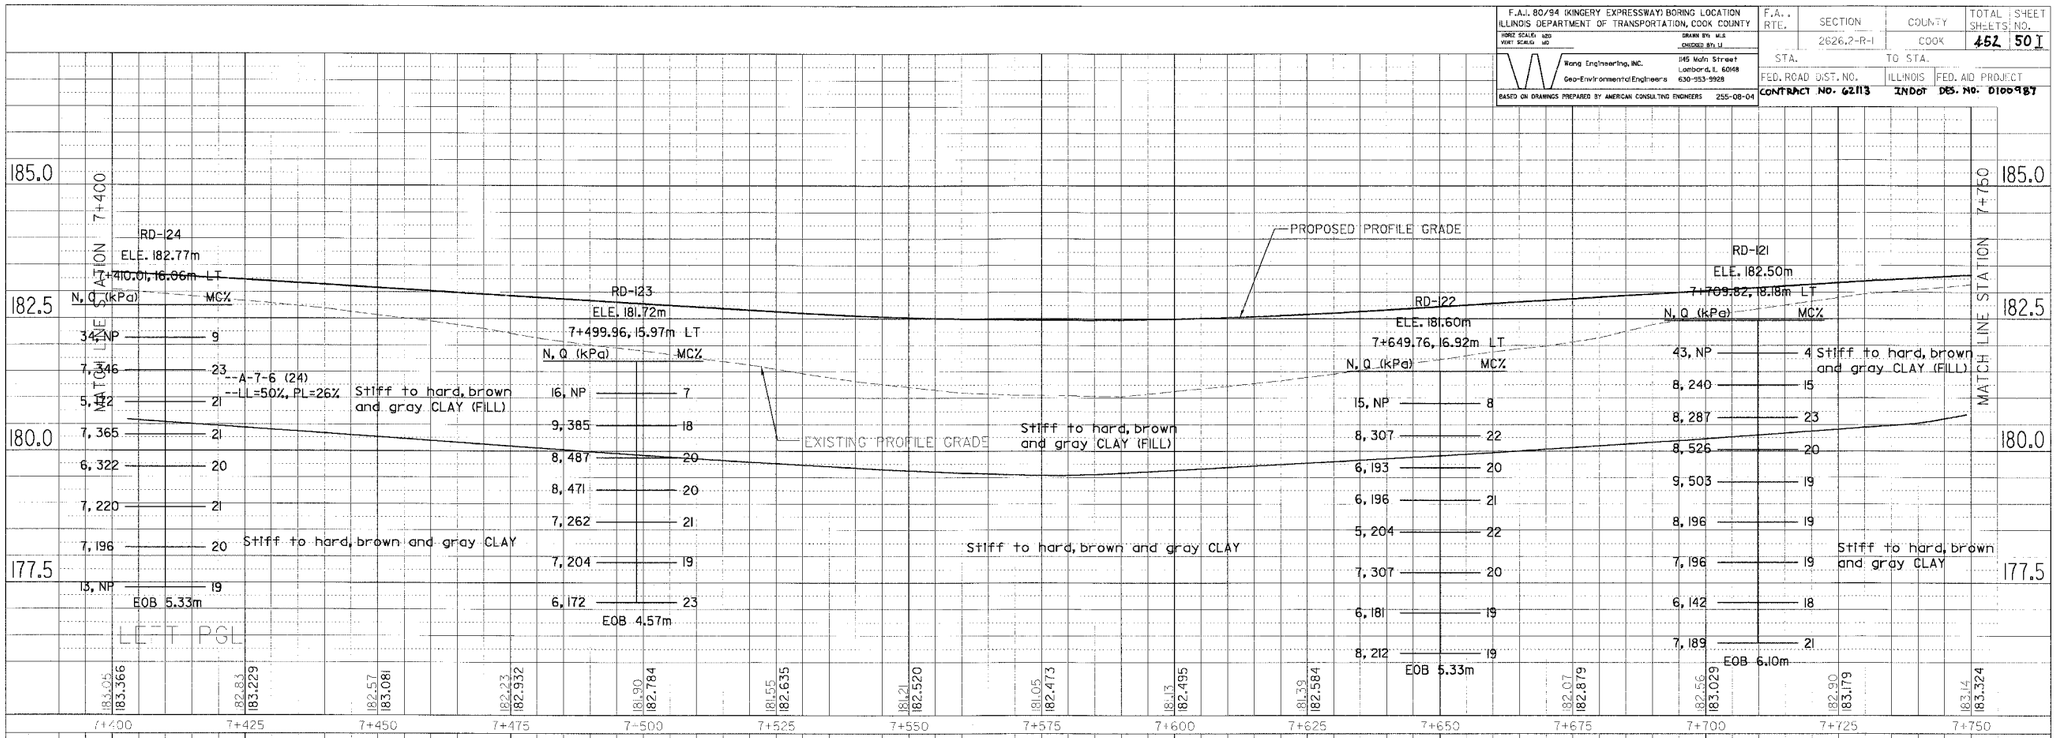

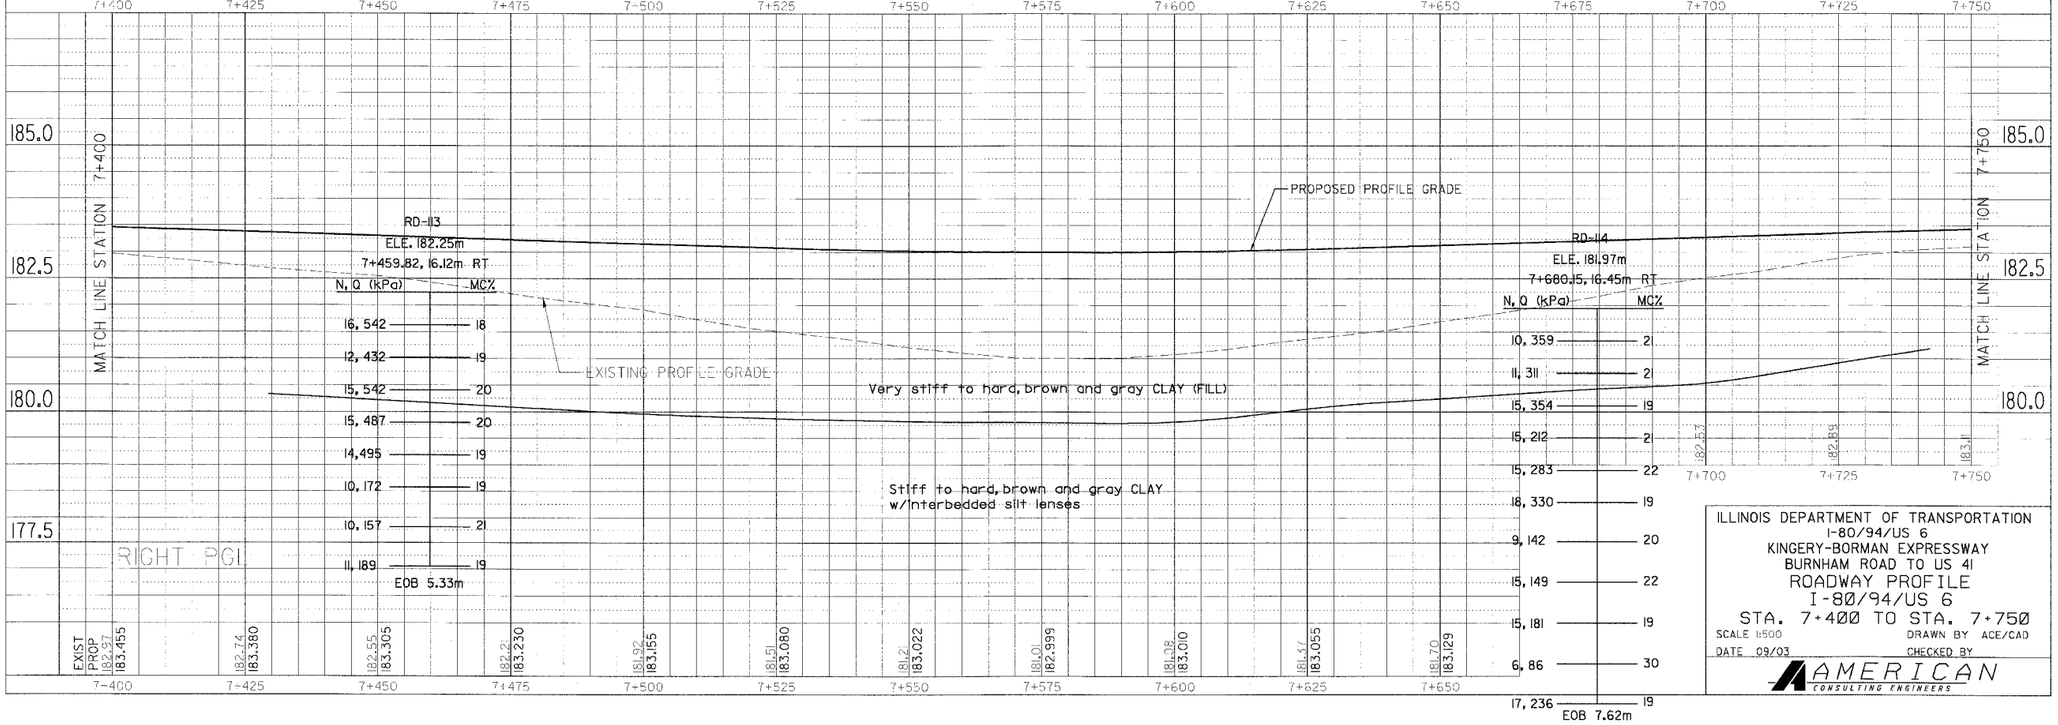

ILLINOIS DEPARTMENT OF TRANSPORTATION
I-80/94/US 6
KINGERY-BORMAN EXPRESSWAY
BURNHAM ROAD TO US 41
ROADWAY PROFILE
I-80/94/US 6
STA. 7+400 TO STA. 7+750

SCALE 1:500 DRAWN BY ACE/CAD
DATE 09/03 CHECKED BY

AMERICAN CONSULTING ENGINEERS

I NAI SURVEY — SURVEYED, PLOTTED, TEMPLATE, AREAS, AREAS CHECKED — NOTE BOOK NO. — BY — DATE

ORIGINAL SURVEY — SURVEYED, PLOTTED, TEMPLATE, AREAS, AREAS CHECKED — NOTE BOOK NO. — BY — DATE