ALL DIMENSIONS IN METERS EXCEPT PAY ITEMS AND UNLESS NOTED OTHERWISE

F.A.I. RTE.	SECTION	COUNTY	TOTAL SHEETS	SHEET NO.
80/94	2626.2-R-1	COOK	452	66
STA.		TO STA.		
FED. ROAD DIST. NO.		ILLINOIS	FED. AID PROJECT	
CONTRACT NO. 62113		INDOT DES. NO. 0100987		

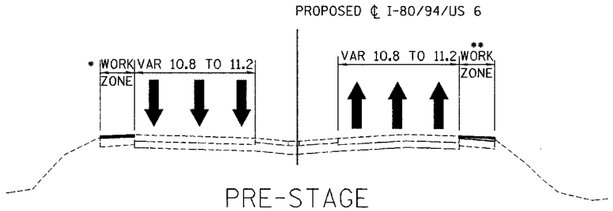

PRE-STAGE

* WESTBOUND SHOULDER WORK FROM STA 8+016 TO STA 8+405
** EASTBOUND SHOULDER WORK FROM STA 7+550 TO STA 8+197

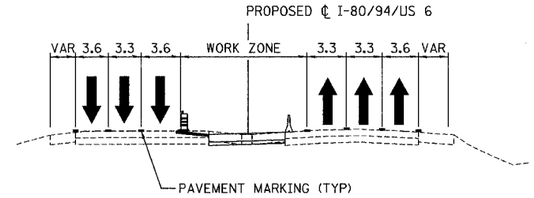

STAGE 1
STA 8+250 TO STA 9+200

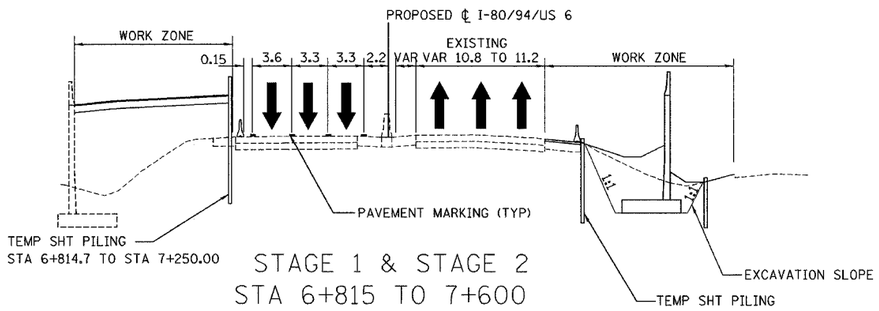

STAGE 1 & STAGE 2
STA 6+815 TO 7+600
STA 7+825 TO 8+059 RIGHT (ST. 2 ONLY)

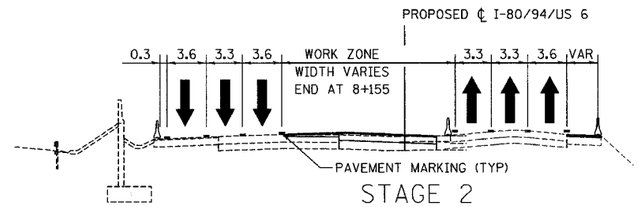

STAGE 2
STA 7+600 TO 8+170 RIGHT
STA 7+600 TO 7+993 LEFT

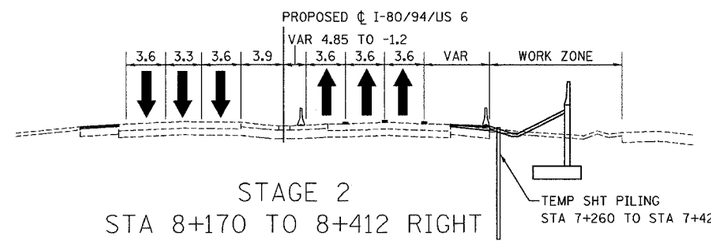

STAGE 2
STA 8+170 TO 8+412 RIGHT
STA 7+993 TO 9+350 LEFT

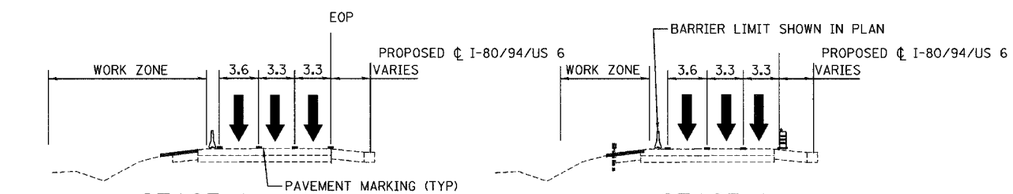

STAGE 1
STA 7+600 TO 7+911 LEFT

STAGE 1
STA 7+911 TO 8+155 LEFT

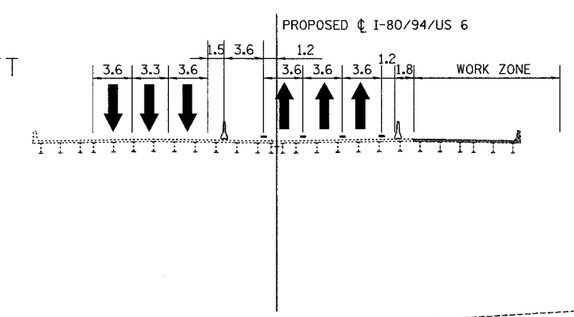

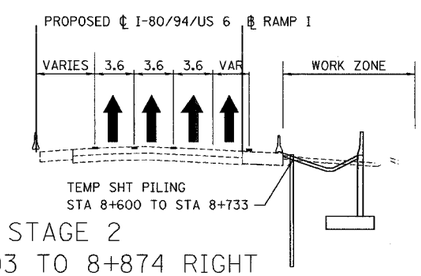

STAGE 2
STA 8+603 TO 8+874 RIGHT

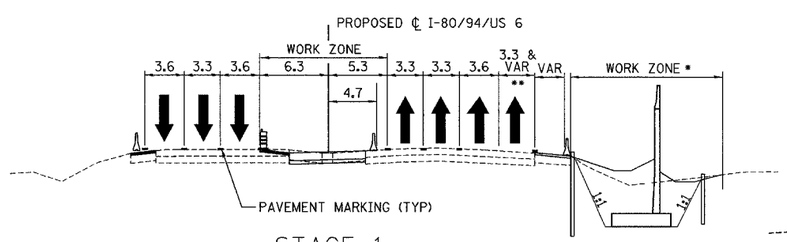

STAGE 1
STA 8+155 TO 9+250 LEFT
STA 8+145 TO 8+886 RIGHT

* APPLIES TO EASTBOUND THROUGH STA 8+215.00
** VARIES 0.0 TO 3.3 ADD LANE STA 8+250 TO 8+415

STAGE 2
STA 8+412 TO 8+603
LITTLE CALUMET RIVER

REVISIONS	
NAME	DATE

ILLINOIS DEPARTMENT OF TRANSPORTATION
I-80/94/US 6
KINGERY-BORMAN EXPRESSWAY
BURNHAM ROAD TO US 41
MAINTENANCE OF TRAFFIC

SCALE 1:500 DRAWN BY ACE/CAD
DATE 07/04 CHECKED BY TAE

AMERICAN CONSULTING ENGINEERS