ALL DIMENSIONS IN METERS EXCEPT PAY ITEMS AND UNLESS NOTED OTHERWISE

F.A.I. RTE.	SECTION	COUNTY	TOTAL SHEETS	SHEET NO.
80/94	2626.2-R-1	COOK	452	88
STA.		TO STA.		
FED. ROAD DIST. NO.		ILLINOIS	FED. AID PROJECT	
CONTRACT NO. 62113		INDOT DES. NO. 0100987		

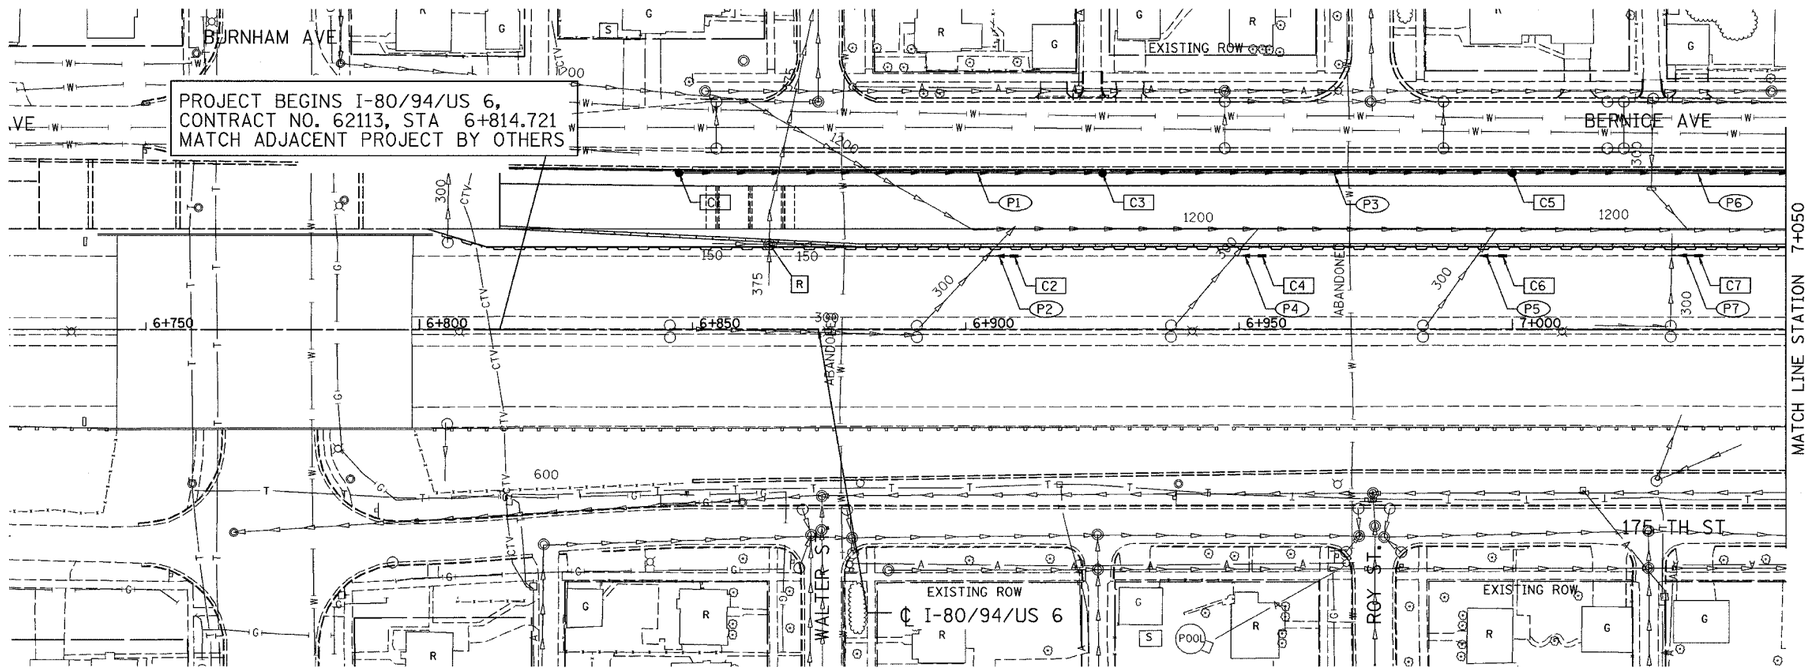

LEGEND

- R — REMOVE CATCH BAS
- A — MAN ADJUST OR CB ADJUST
- SP — STL PLATE INST DR STR AND FR & GRATES REMOVED
- REC — MAN RECONST
- F — MAN FILL TO MAIN FLOW
- XXX — PROPOSED PIPE
- XXX — PROPOSED STRUCTURE

NOTE: ALL EXISTING PIPES AND UTILITIES TO REMAIN IN SERVICE UNLESS NOTED OTHERWISE.

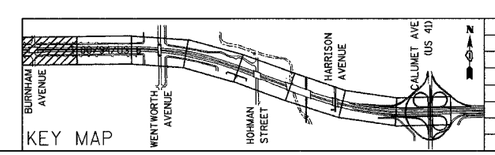

REVISIONS	
NAME	DATE

ILLINOIS DEPARTMENT OF TRANSPORTATION
I-80/94/US 6
KINGERY-BORMAN EXPRESSWAY
BURNHAM ROAD TO US 41

EXISTING AND PROPOSED DRAINAGE PLAN

STA. 6+814.721 TO STA. 7+050

SCALE 1:500 — DRAWN BY ACE/CAD
DATE 07/04 — CHECKED BY TAE

AMERICAN CONSULTING ENGINEERS