ALL DIMENSIONS IN METERS EXCEPT PAY ITEMS AND UNLESS NOTED OTHERWISE

| F.A.I. RTE. | SECTION | COUNTY | TOTAL SHEETS | SHEET NO. |
|---|---|---|---|---|
| 80/94 | 2626.2-R-1 | COOK | 452 | 89 |
| STA. | | TO STA. | | |
| FED. ROAD DIST. NO. | ILLINOIS | FED. AID PROJECT | | |

CONTRACT NO. 62113 INDOT DES. NO. 0100987




## LEGEND

- R — REMOVE CATCH BAS
- A — MAN ADJUST OR CB ADJUST
- SP — STL PLATE INST DR STR AND FR & GRATES REMOVED
- REC — MAN RECONST
- F — MAN FILL TO MAIN FLOW
- (XXX) — PROPOSED PIPE
- XXX — PROPOSED STRUCTURE

NOTE: ALL EXISTING PIPES AND UTILITIES TO REMAIN IN SERVICE UNLESS NOTED OTHERWISE.

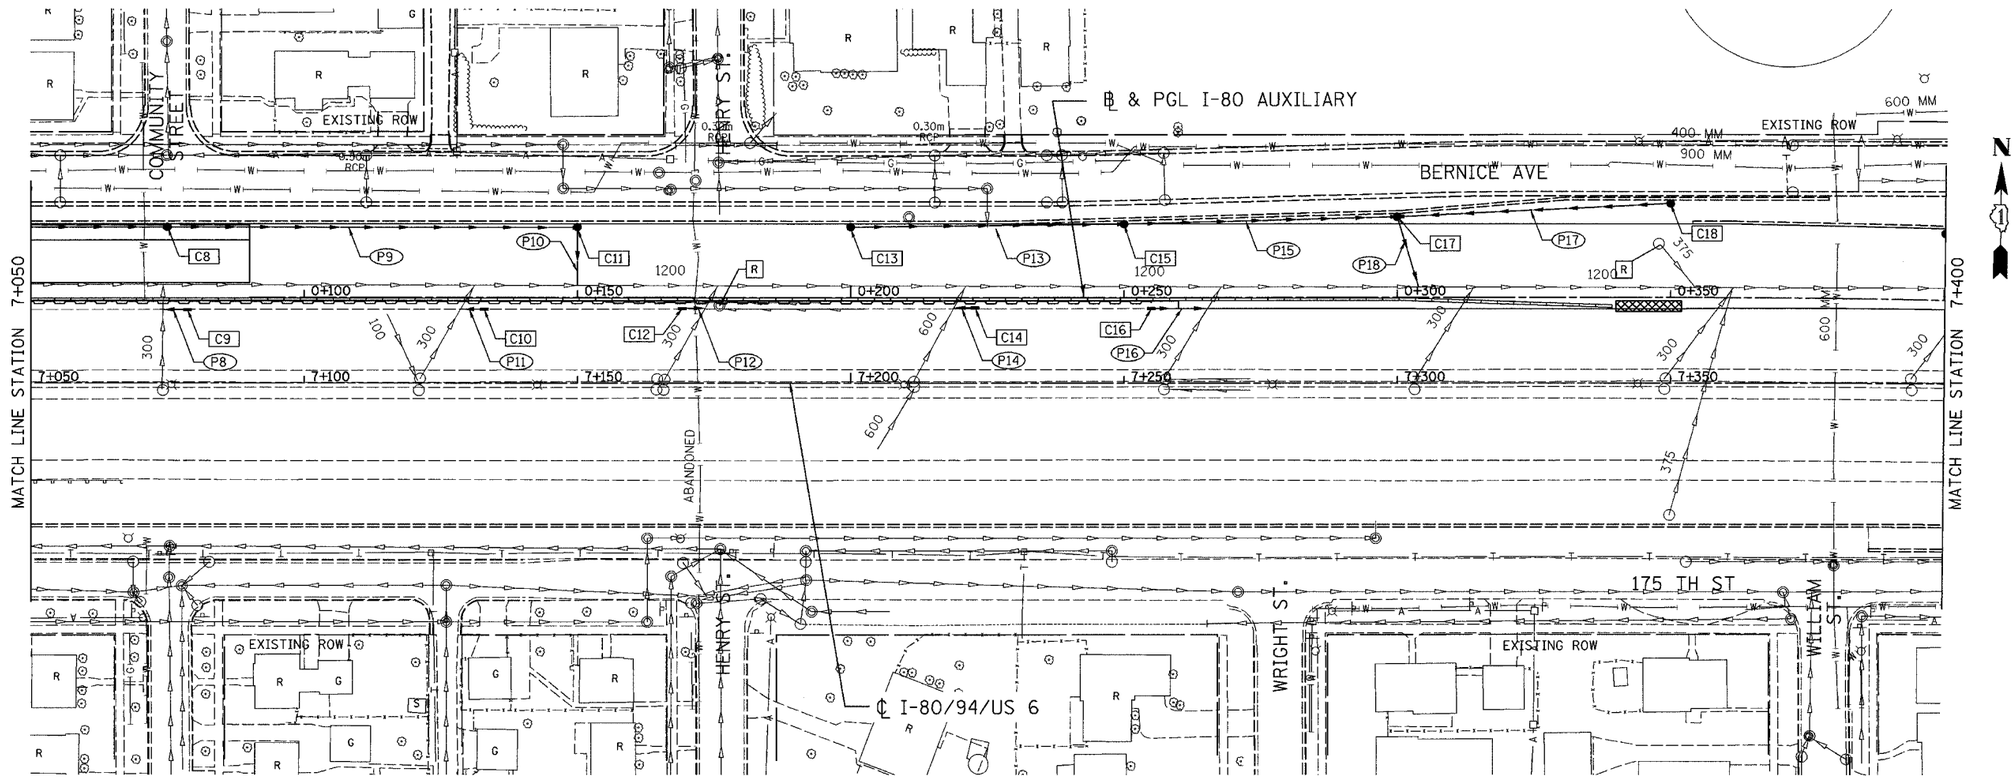


| REVISIONS | |
|---|---|
| NAME | DATE |
| | |

ILLINOIS DEPARTMENT OF TRANSPORTATION
I-80/94/US 6
KINGERY-BORMAN EXPRESSWAY
BURNHAM ROAD TO US 41

**EXISTING AND PROPOSED DRAINAGE PLAN**

**STA. 7+050 TO STA. 7+400**

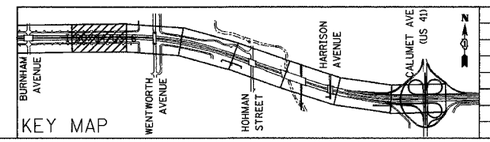SCALE 1:500 DRAWN BY ACE/CAD
DATE 07/04 CHECKED BY TAE

AMERICAN CONSULTING ENGINEERS