| F.A. RTE. | SECTION | COUNTY | TOTAL SHEETS | SHEET NO. |
|---|---|---|---|---|
| 80/94 | SEE BELOW | COOK | 452 | 113 |
| STA. | | TO STA. | | |
| FED. ROAD DIST. NO. | | ILLINOIS | FED. AID PROJECT | |

CONTRACT NO. 62113 INDOT DES. NO.

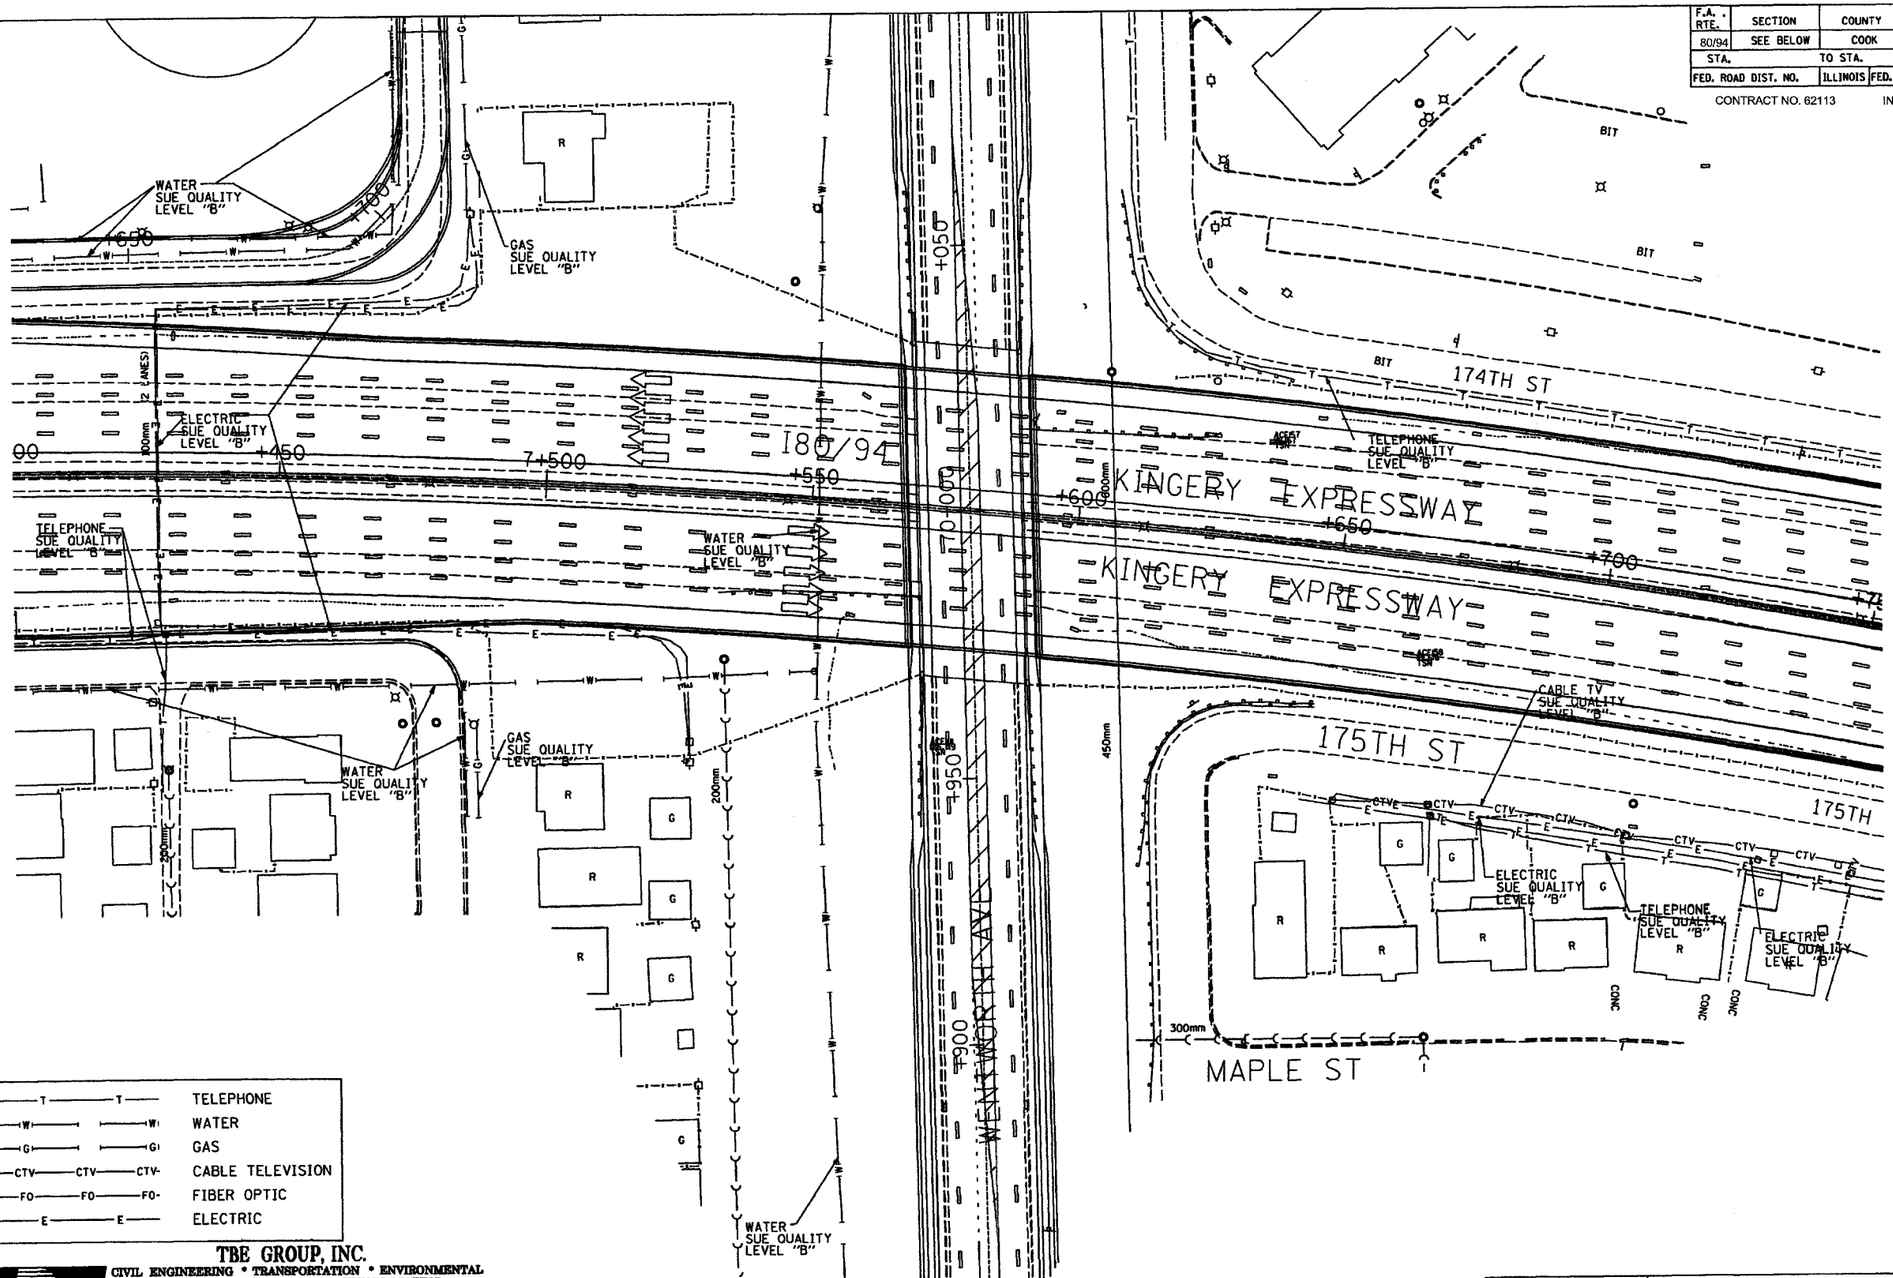


| | |
|---|---|
| T | TELEPHONE |
| W | WATER |
| G | GAS |
| CTV | CABLE TELEVISION |
| FO | FIBER OPTIC |
| E | ELECTRIC |

**TBE GROUP, INC.**

CIVIL ENGINEERING • TRANSPORTATION • ENVIRONMENTAL • PLANNING • UTILITY ENGINEERING/LOCATING

SOUTHERN REGION: FL,GA,SC,NC
NORTHERN REGION: IL,IN,MI,OH,MD,NJ,NY PA,VA,CANADA
WESTERN REGION: AZ,NV,NM,TX,CA,OR,UT,WA

IL09500122
TBE SUE PAGE NO: 53 of 52
Signature Robert L. Clemens Jr.
SUE Quality Level "A" : Test Holes
SUE Quality Level "B" : Designating

DYNASTY GROUP, INC. ENGINEERS AND SURVEYORS

205 W. WACKER DRIVE
SUITE 1020
CHICAGO, IL 60606
(312) 704-1970

Utilities shown on these plans as depicted in the legend have been investigated by TBE Group, Inc in accordance with SUE Industry Standards as of 2/8/02.
All other information shown has been provided to TBE Group, Inc by others.

| REVISIONS | |
|---|---|
| NAME | DATE |
| | |
| | |
| | |
| | |
| | |
| | |
| | |
| | |

ILLINOIS DEPARTMENT OF TRANSPORTATION

E.of IL RT.83/US RT.6 to E.Burnham Ave.
I-80/I-94 Burnham Ave. to State Line
I-80/I-94 (Tollway)E.of I-94 to W. of RT.83/US 6.
I-94/IL RT. 394 S.of US 6 to 186th Street(N.bound & S.bound)

Contract No. 62110, 62111,62114,62105,62107,62108

SCALE : 500 DRAWN BY : JAC

SOL "B" DATE : 2/8/02 CHECKED BY