F.A. RTE.	SECTION	COUNTY	TOTAL SHEETS	SHEET NO.
80/94	SEE BELOW	COOK	452	114
STA.		TO STA.		
FED. ROAD DIST. NO.		ILLINOIS	FED. AID PROJECT	

CONTRACT NO. 62113 INDOT DES. NO.

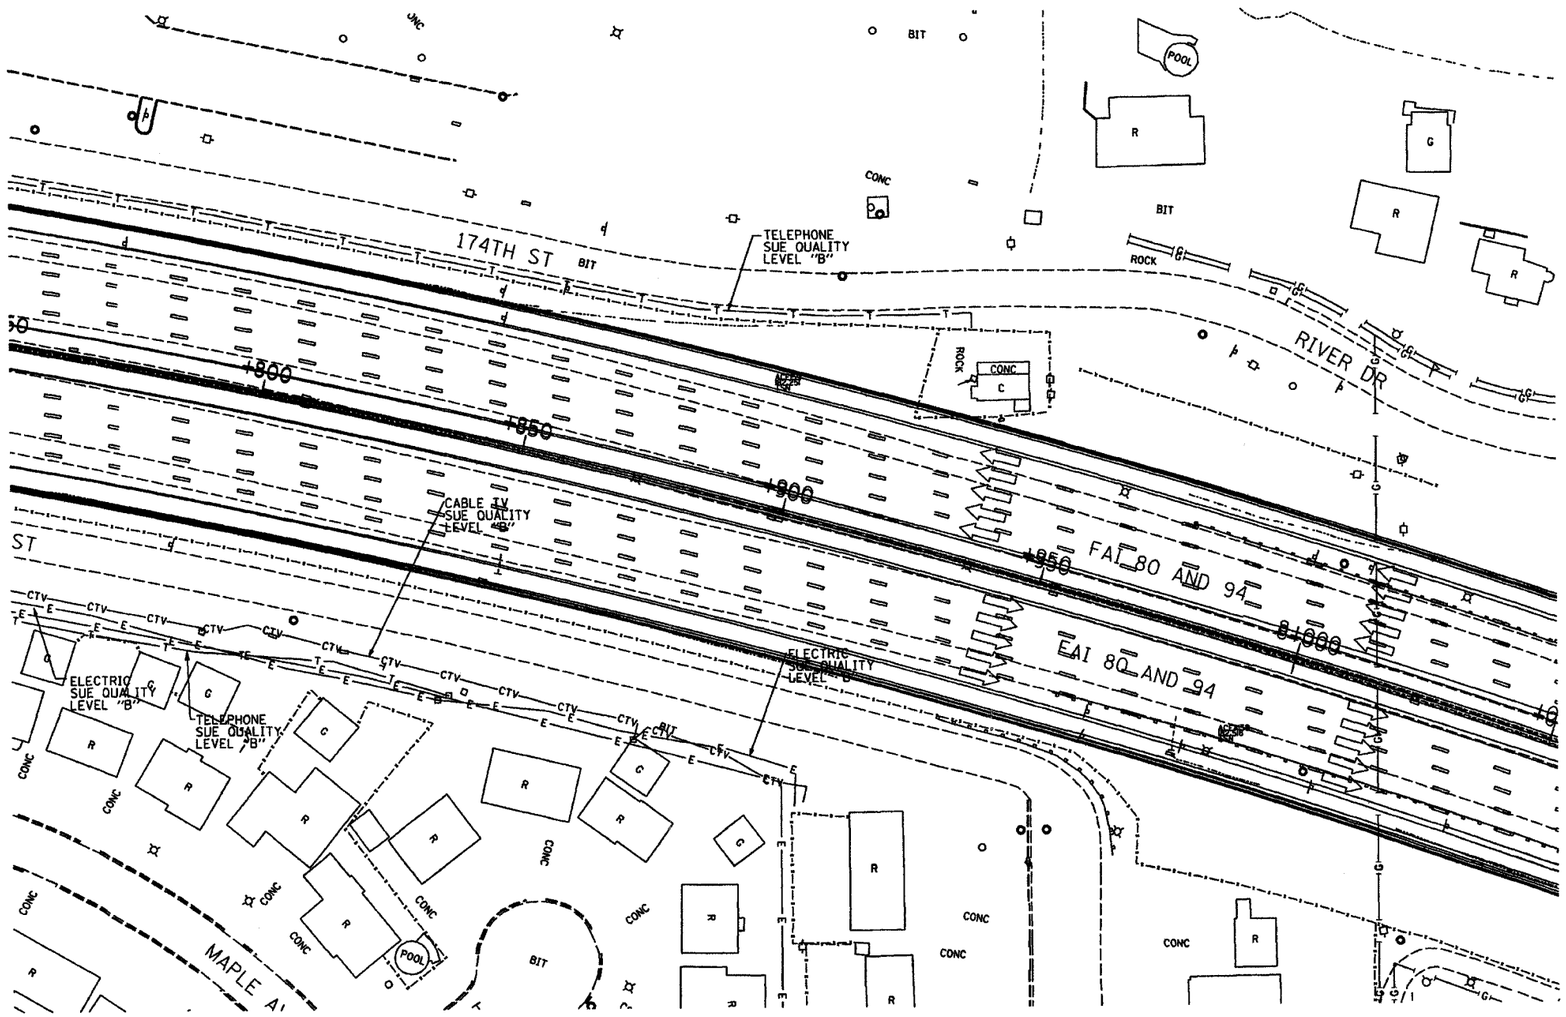

—T—T—	TELEPHONE
—W—W—	WATER
—G—G—	GAS
—CTV—CTV—CTV—	CABLE TELEVISION
—FO—FO—FO—	FIBER OPTIC
—E—E—	ELECTRIC

TBE GROUP, INC.

CIVIL ENGINEERING * TRANSPORTATION * ENVIRONMENTAL * PLANNING * UTILITY ENGINEERING/LOCATING
SOUTHERN REGION: FL,GA,SC,NC
NORTHERN REGION: IL,IN,MI,OH,MD,NJ,NY PA,VA,CANADA
WESTERN REGION: AZ,NV,NM,TX,CA,OR,UT,WA

IL09500122
TBE SUE PAGE NO: 46 of 52
Signature Robert Clemens Jr.
SUE Quality Level "A" : Test Holes
SUE Quality Level "B" : Designating

DE HARTY GROUP INC. ENGINEERS AND SURVEYORS

205 W. WACKER DRIVE
SUITE 1020
CHICAGO, IL 60606
(312) 704-1970

Utilities shown on these plans as depicted in the legend have been investigated by TBE Group, Inc in accordance with SUE Industry Standards as of 2/8/02.
All other information shown has been provided to TBE Group, Inc by others.

REVISIONS	
NAME	DATE

ILLINOIS DEPARTMENT OF TRANSPORTATION

E.of IL RT.83/US RT.6 to E.Burnham Ave.
I-80/I-94 Burnham Ave. to State Line
I-80/I-94 (Tollway)E.of I-94 to W. of RT.83/US 6.
I-94/IL RT. 394 S.of US 6 to 186th Street(Nbound & Sbound)

Contract No. 62110, 62111,62114,62105,62107,62108

SCALE : 500 DRAWN BY : JAC

SQL "B" DATE : 2/8/02 CHECKED BY