F.A.I. RTE.	SECTION	COUNTY	TOTAL SHEETS	SHEET NO.
80/94	2626.2-R-1		452	115
STA.		TO STA.		

CONTRACT NO. 62113 INDOT DES. NO. 0100987

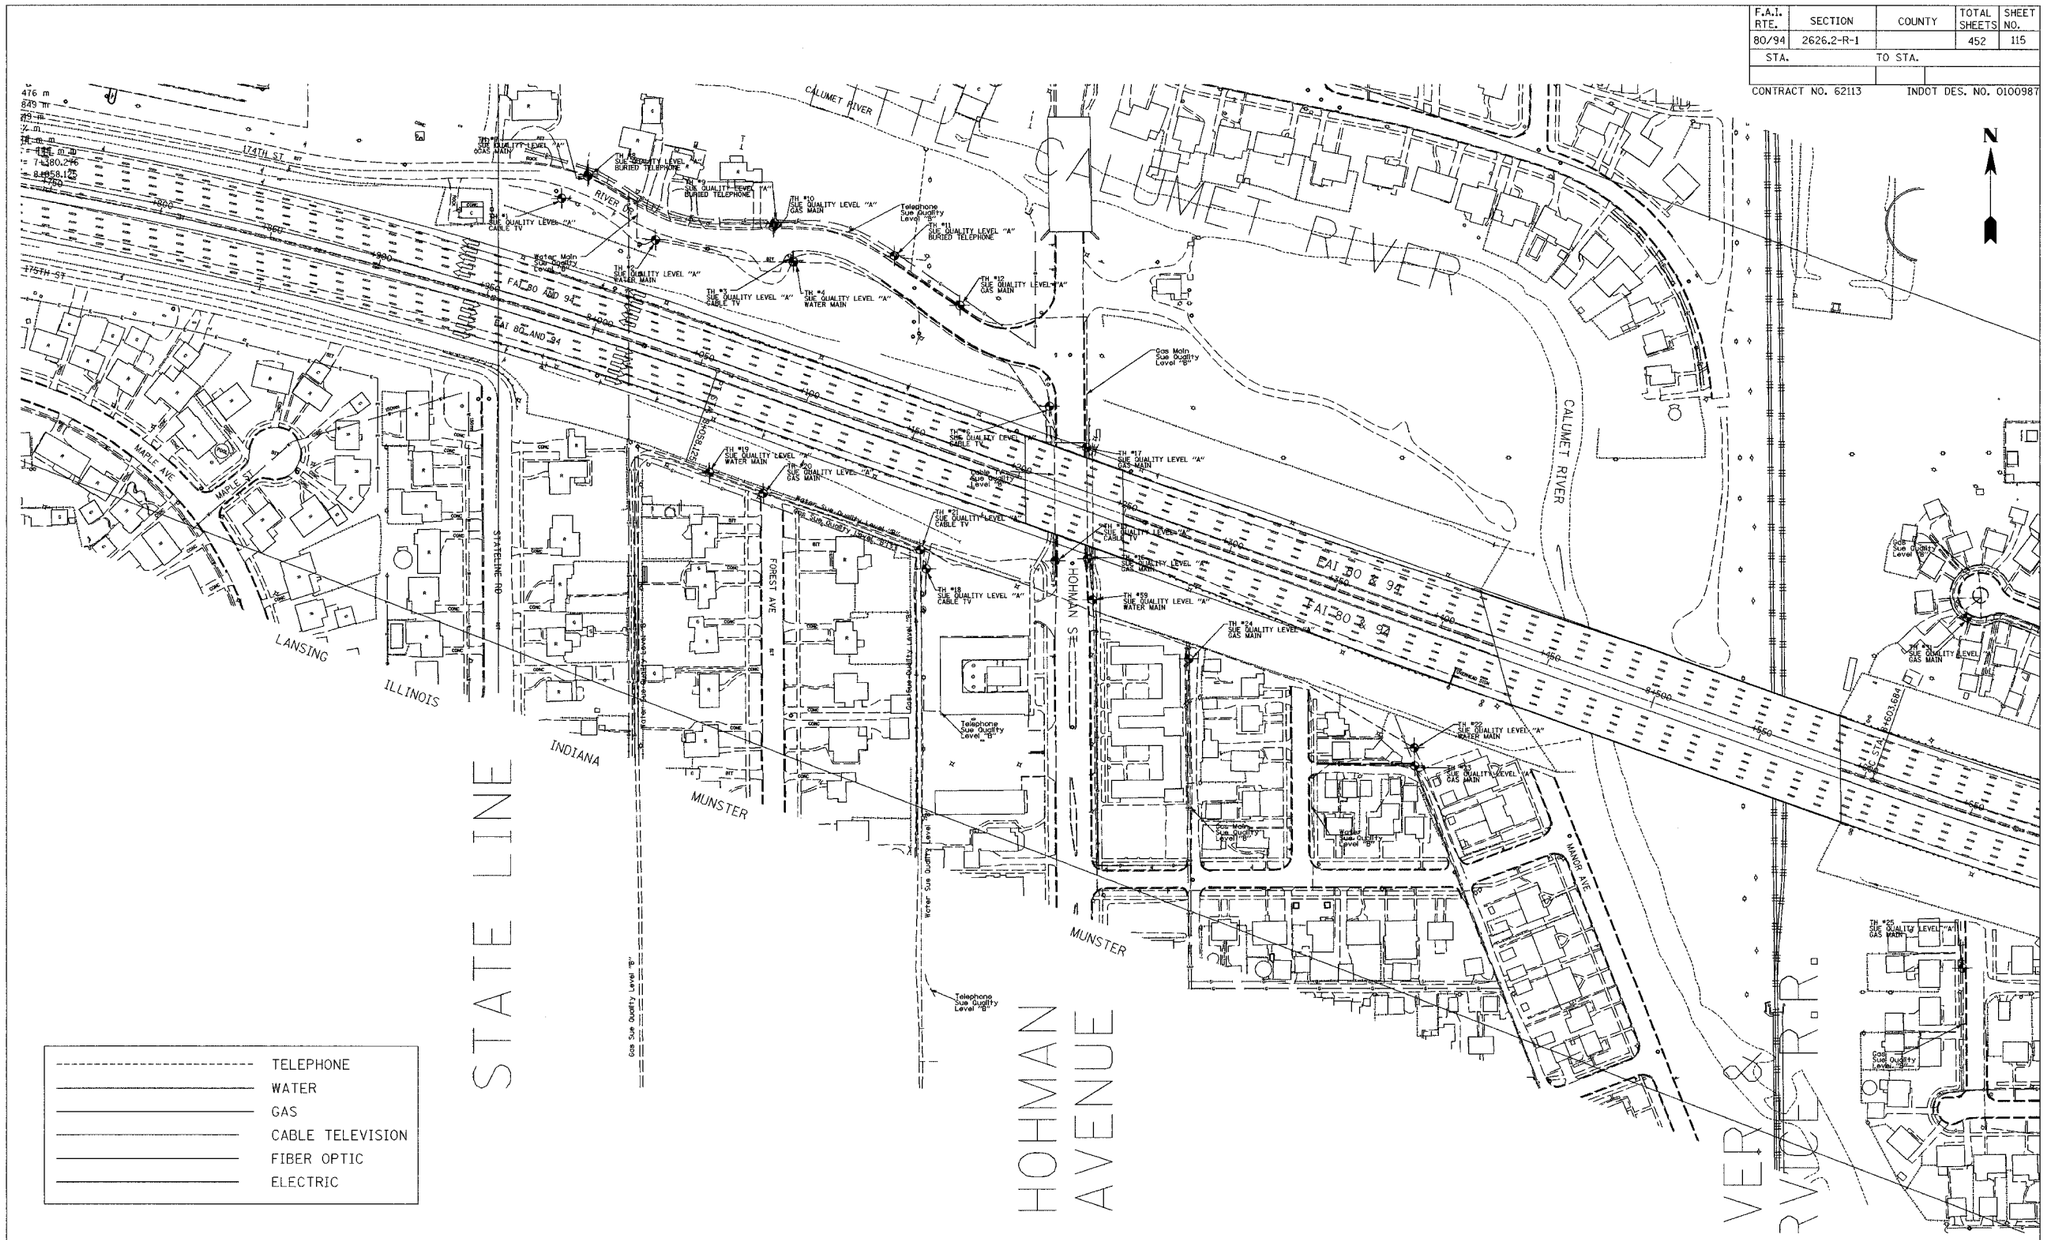

TBE GROUP, INC.

CIVIL ENGINEERING * TRANSPORTATION * ENVIRONMENTAL * PLANNING * UTILITY ENGINEERING/LOCATING

SOUTHERN REGION: FL, GA, SC, NC
NORTHERN REGION: IL, IN, MI, OH, MD, NJ, NY PA, VA, CANADA
WESTERN REGION: AZ, NV, NM, TX, CA, OR, UT, WA

SUE Quality Level "A & B" Completed On : 2/27/02

Prepared By: JAC QA/QC By: SLJ

TBE Project No: IN09500411

Utilities shown on these plans as depicted in the legend have been investigated by TBE Group, Inc in accordance with SUE Industry Standards as of 2/27/02.
All other information shown has been provided to TBE Group, Inc by others.

CONSULTANTS, INC.
8415 East 56th Street
Indianapolis, Indiana 46218

REVISIONS	
NAME	DATE

INDIANA DEPARTMENT OF TRANSPORTATION

I-80 / 94

SCALE: 1" = 30' DRAWN BY

DATE CHECKED BY