ALL DIMENSIONS IN METERS EXCEPT PAY ITEMS AND UNLESS NOTED OTHERWISE.

F.A.I. RTE.	SECTION	COUNTY	TOTAL SHEETS	SHEET NO.
80/94	2626.2-R-1	COOK	452	137
STA.		TO STA.		
FED. ROAD DIST. NO.		ILLINOIS	FED. AID PROJECT	

CONTRACT #62113

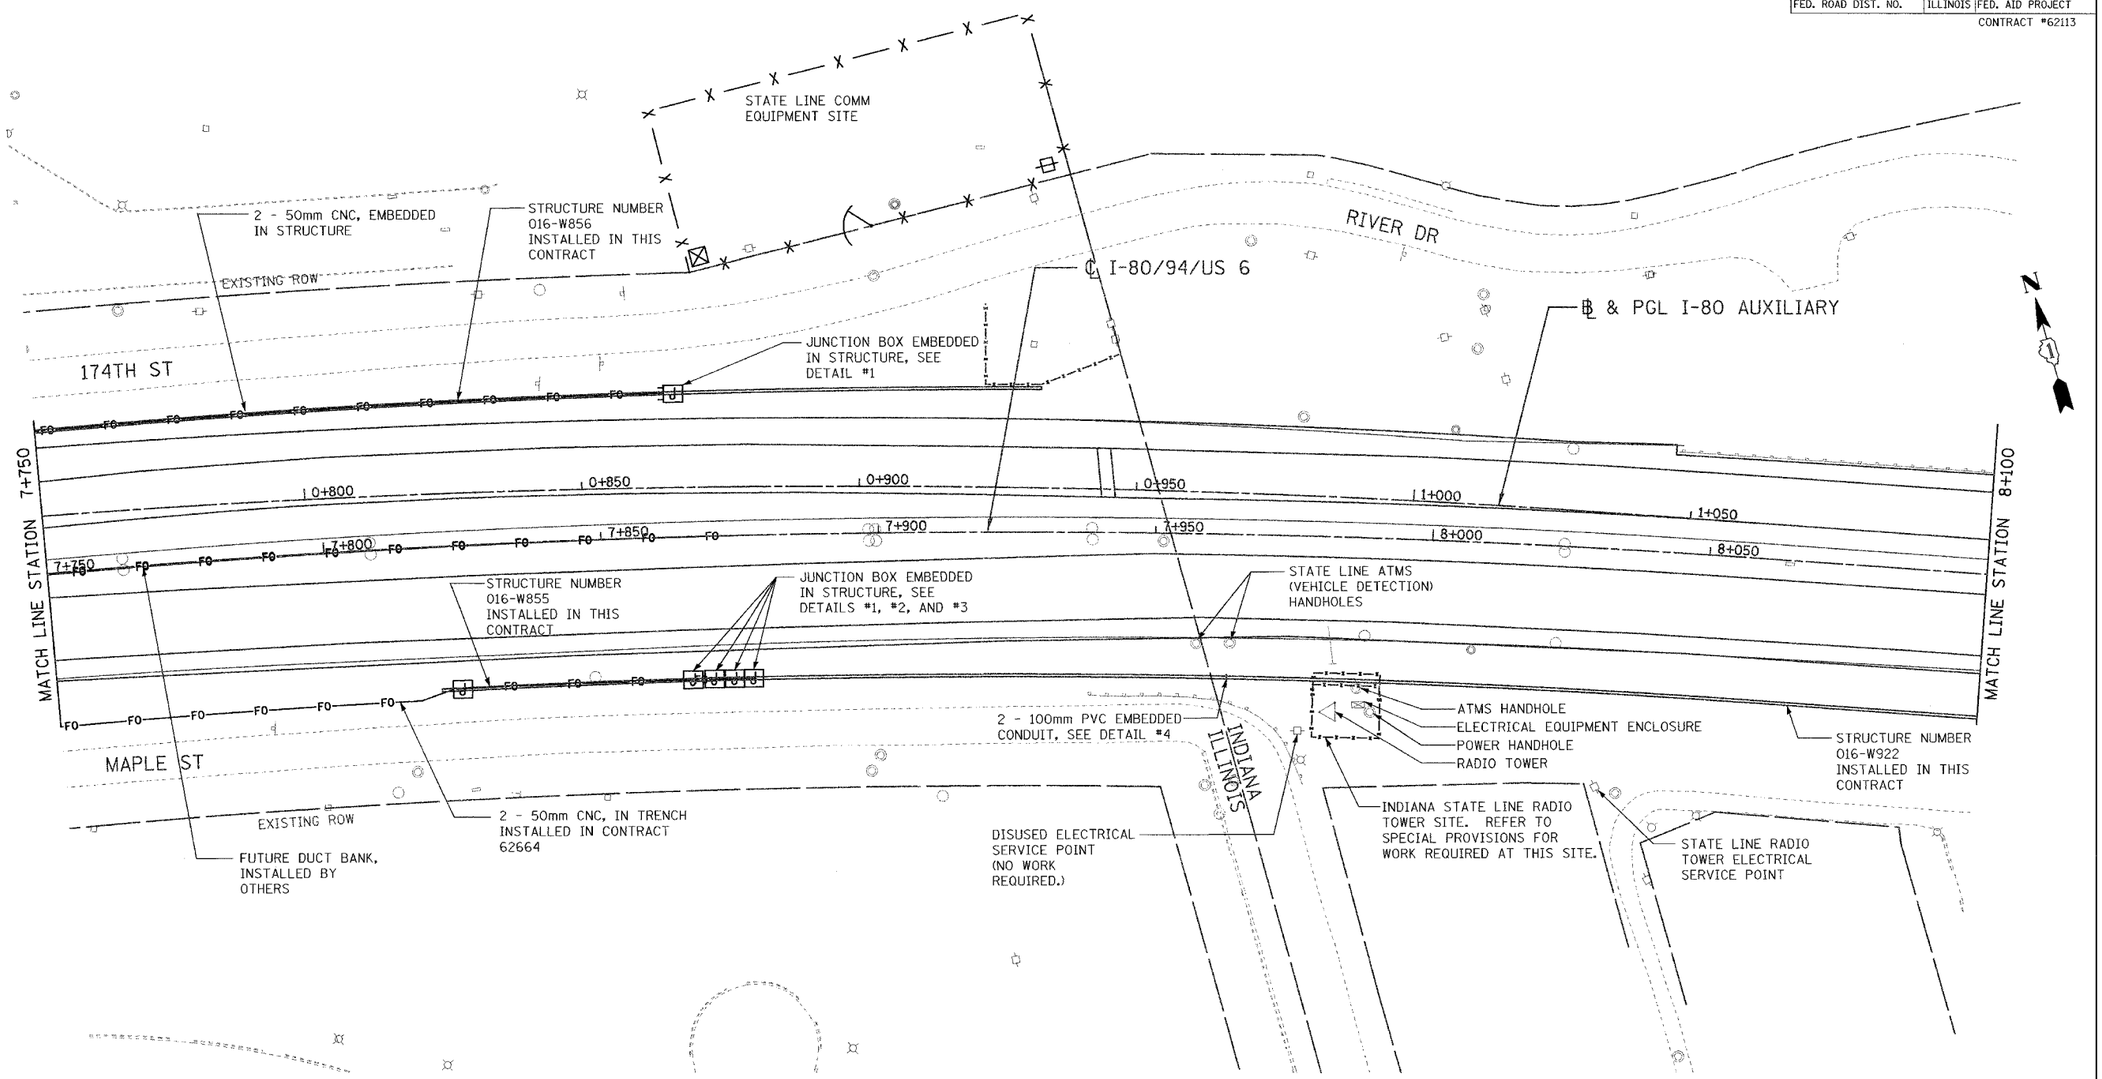

SHEET 4 OF 11

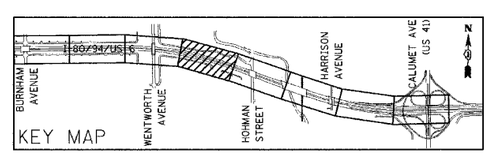

Burns & McDonnell
SINCE 1898

REVISIONS	
NAME	DATE

ILLINOIS DEPARTMENT OF TRANSPORTATION
I-80/94/US 6
KINGERY-BORMAN EXPRESSWAY
BURNHAM ROAD TO US 41

ELECTRICAL INSTALLATION PLAN

STA. 7+750 TO STA. 8+100

SCALE 1:500 DRAWN BY JRH/MAP
DATE 07/04 CHECKED BY DEM/CMW