ALL DIMENSIONS IN METERS EXCEPT PAY ITEMS AND UNLESS NOTED OTHERWISE.

F.A.I. RTE.	SECTION	COUNTY	TOTAL SHEETS	SHEET NO.
80/94	2626.2-R-1	COOK	452	141
STA.		TO STA.		
FED. ROAD DIST. NO.		ILLINOIS	FED. AID PROJECT	

CONTRACT #62113

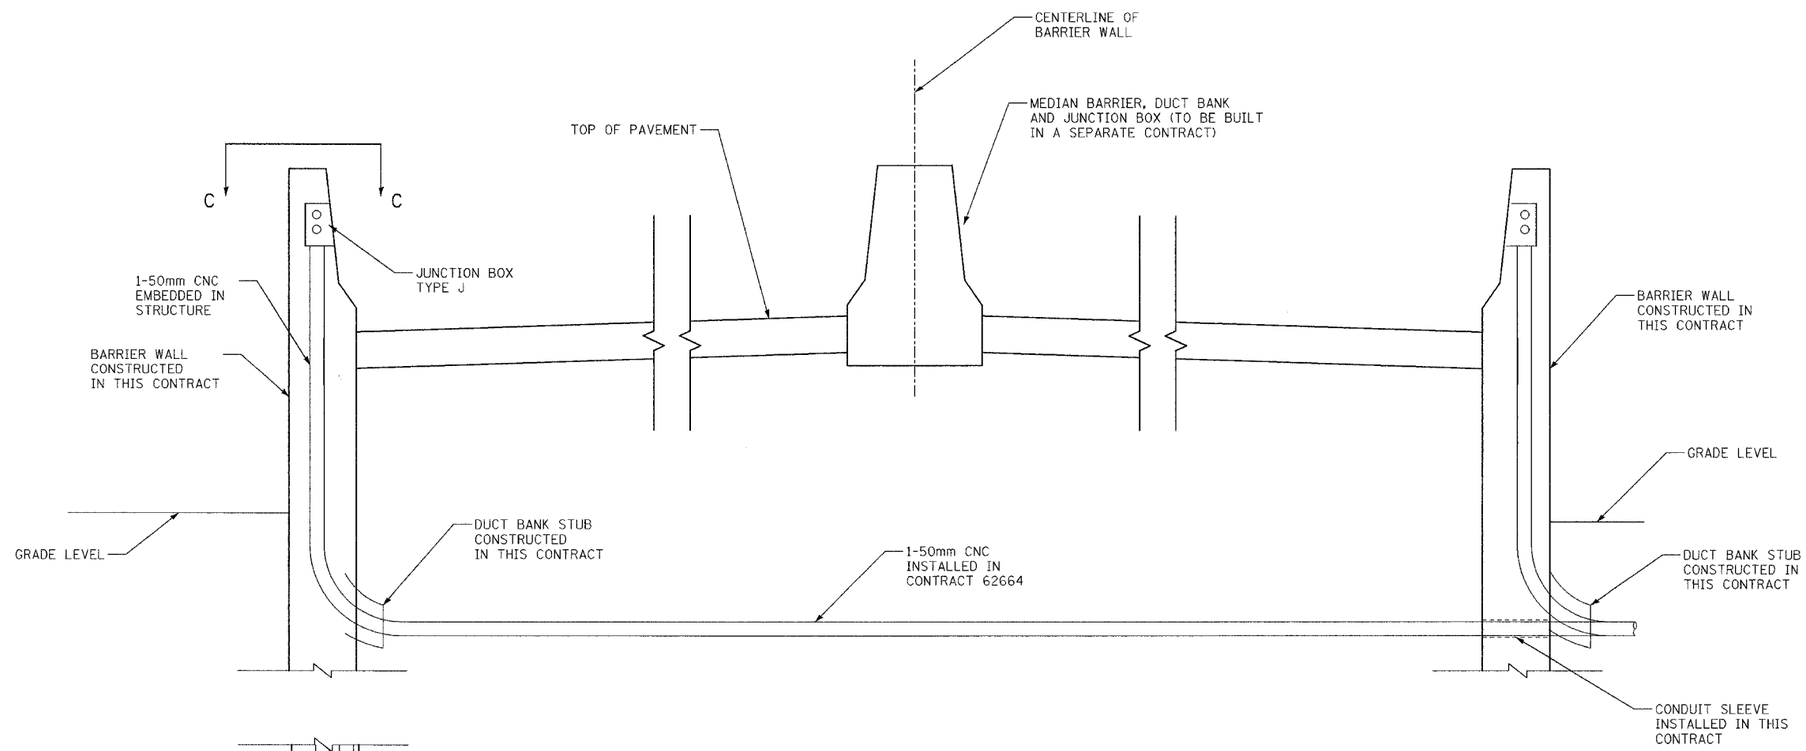

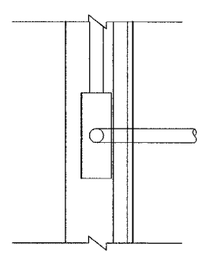

SECTION C-C

DETAIL 2

I-80, STATION 7+860 N.T.S
ELEVATION VIEW FROM EAST

NOTES:

1. FOR PLAN VIEW, SEE SHEET 9 OF 11.
2. MEDIAN BARRIER WALL AND DUCT BANK IN MEDIAN BARRIER WALL FOUNDATION CONSTRUCTED BY OTHERS. CONDUITS IN DUCT BANKS UNDER PAVEMENT OR IN TRENCH CONSTRUCTED IN CONTRACT 62664. JUNCTION BOXES AND CONDUITS IN RETAINING WALLS CONSTRUCTED IN THIS CONTRACT.

SHEET 8 OF 11

REVISIONS	
NAME	DATE

Burns & McDonnell
SINCE 1898

ILLINOIS DEPARTMENT OF TRANSPORTATION
I-80/94/US 6
KINGERY-BORMAN EXPRESSWAY
BURNHAM ROAD TO US 41
STATE LINE CONDUIT
ELEVATION VIEW
STA. 7+850

SCALE N.T.S. DRAWN BY JRH/MAP
DATE 07/04 CHECKED BY DEM/CMW