ALL DIMENSIONS IN METERS EXCEPT PAY ITEMS AND UNLESS NOTED OTHERWISE.

F.A.I. RTE.	SECTION	COUNTY	TOTAL SHEETS	SHEET NO.
80/94	2626.2-R-1	COOK	452	143
STA.		TO STA.		
FED. ROAD DIST. NO.		ILLINOIS	FED. AID PROJECT	

CONTRACT #62113

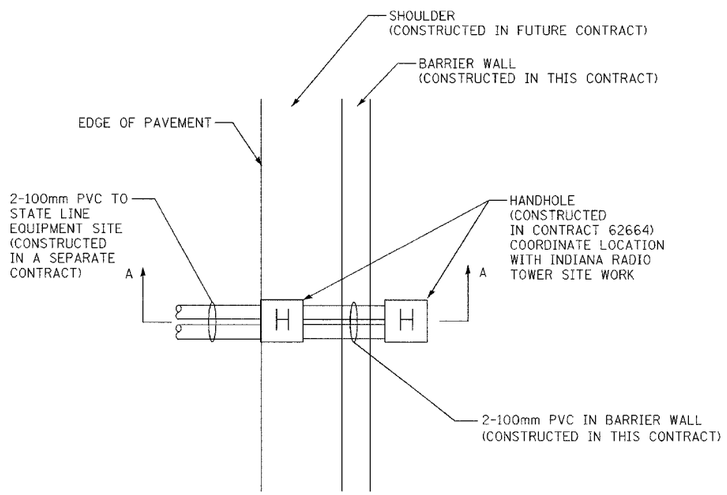

DETAIL 4

PLAN VIEW
I-80, STATION 7+960
N.T.S

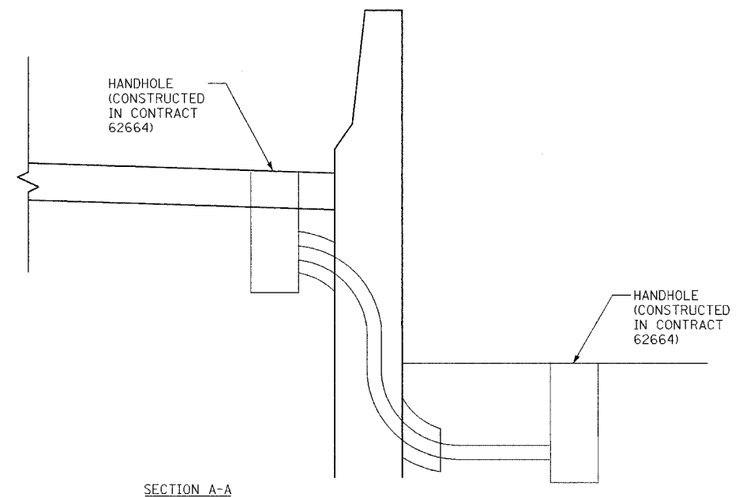

SECTION A-A

N.T.S

NOTES:

1. HANDHOLES AND CONDUITS IN DUCT BANKS UNDER PAVEMENT OR IN TRENCH CONSTRUCTED IN CONTRACT 62664. CONDUITS IN BARRIER WALL CONSTRUCTED IN THIS CONTRACT.

2. DETAIL 5 IS NOT USED.

SHEET 10 OF 11

REVISIONS	
NAME	DATE

Burns & McDonnell
SINCE 1898

ILLINOIS DEPARTMENT OF TRANSPORTATION
I-80/94/US 6
KINGERY-BORMAN EXPRESSWAY
BURNHAM ROAD TO US 41

MISCELLANEOUS ELECTRICAL INSTALLATION DETAILS
SHEET 1

SCALE N.T.S — DRAWN BY JRH/MAP
DATE 07/04 — CHECKED BY DEM/CMW