ROUTE NO.	SECTION	COUNTY	TOTAL SHEETS	SHEET NO.
F.A.I. 80/94	2626.2-R-2	LAKE COUNTY, INDIANA	452	258
		ILLINOIS	FED. AID PROJECT-	

SHEET NO. S-26
72 SHEETS

CONTRACT NO. 62113 INDOT DES. NO. 0100987

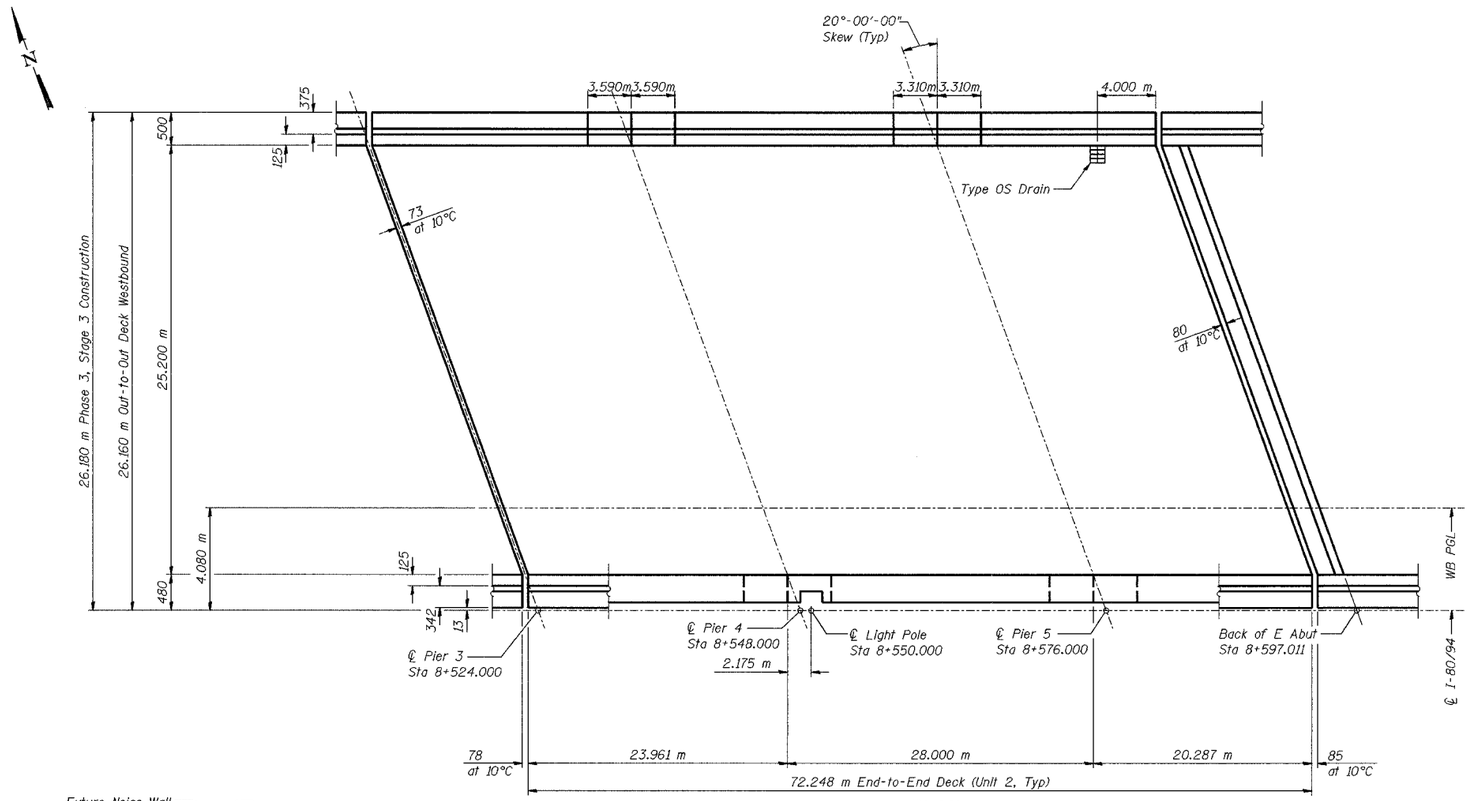

PLAN

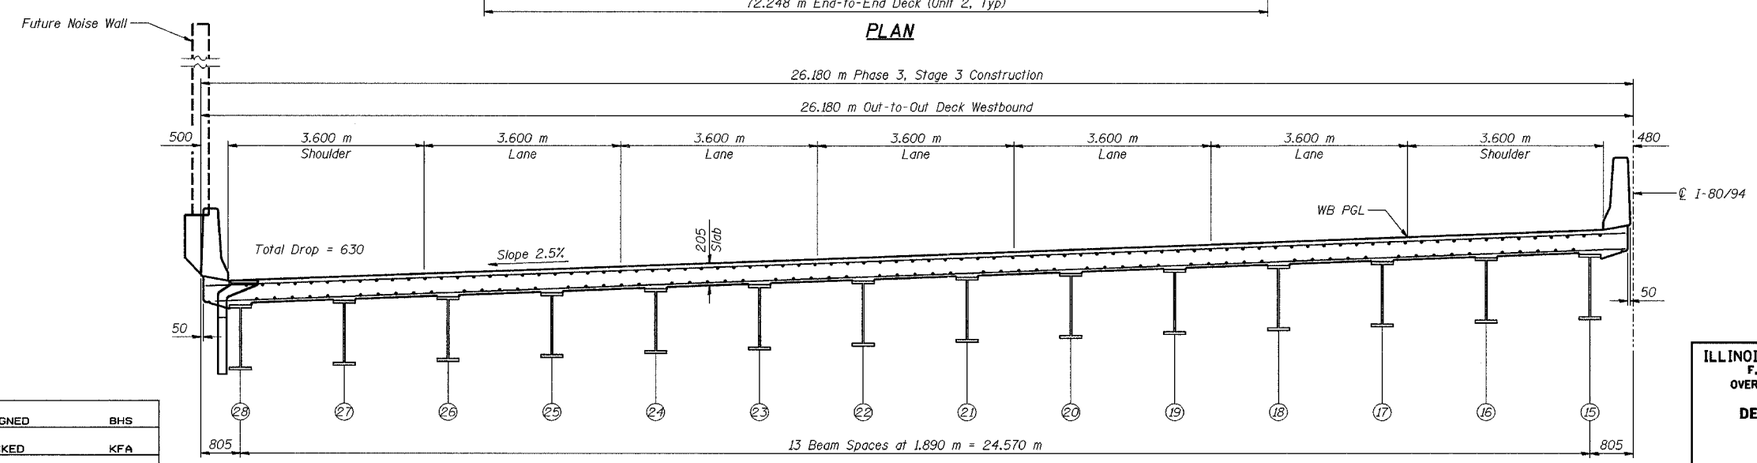

CROSS SECTION
(Looking East)

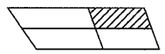

KEY PLAN

MINIMUM BAR LAPS
#15 = 640

DESIGNED	BHS
CHECKED	KFA
DRAWN	MJB
CHECKED	GSP

FOR INFORMATION ONLY

ILLINOIS DEPARTMENT OF TRANSPORTATION
F.A.I. ROUTE 80/94 (BORMAN EXPRESSWAY)
OVER LITTLE CALUMET RIVER & N.I.C.T.D. R.O.W.

DECK PLAN – UNIT 2 WESTBOUND
SECTION 2626.2-R-1
LAKE COUNTY, INDIANA
STATION 8+470.000
STRUCTURE NO. I-80-1-8460 (EB & WB)
(016-I003 & 016-I004)

DATE 07/04

AMERICAN CONSULTING ENGINEERS