ROUTE NO.	SECTION	COUNTY	TOTAL SHEETS	SHEET NO.
F.A.I. 80/94	2626.2-R-2	LAKE COUNTY, INDIANA	452	259
		ILLINOIS	FED. AID PROJECT-	

SHEET NO. S-27
72 SHEETS

CONTRACT NO. 62113 INDOT DES. NO. 0100987

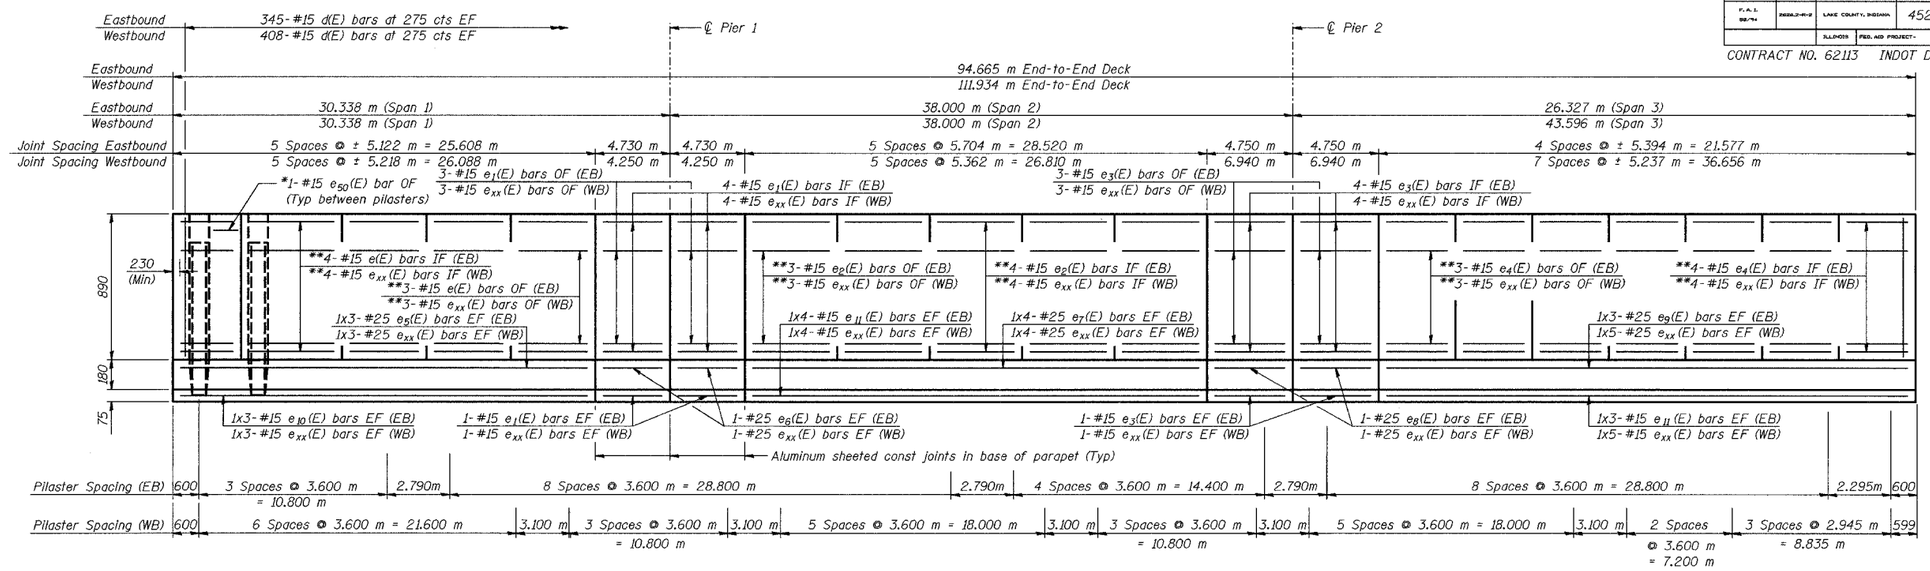

INSIDE ELEVATION OF EXTERIOR PARAPETS

(Dimensions measured along inside face of parapet)

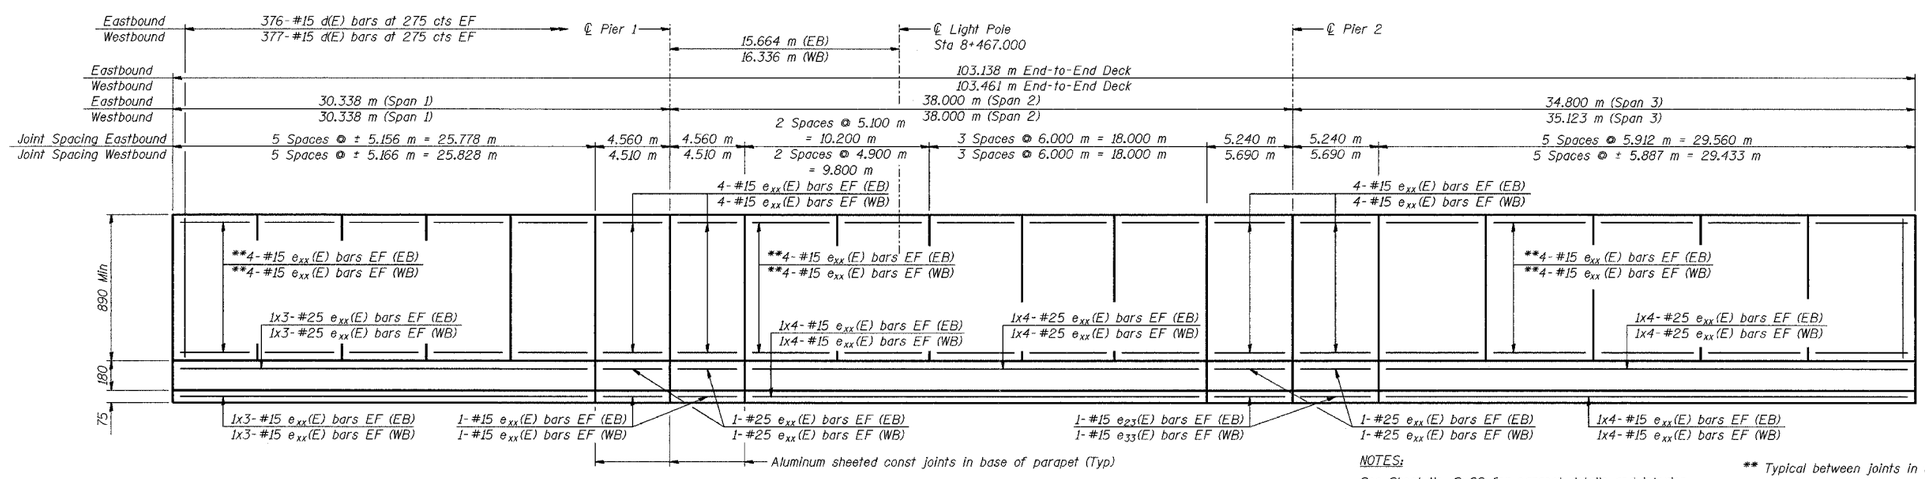

INSIDE ELEVATION OF INTERIOR PARAPETS

(Dimensions measured along inside face of parapet)

NOTES:

See Sheet No. S-29 for parapet details and interior parapet detail at light pole.

See Sheet No. S-30 for pilaster details and Bill of Material.

Reinforcement bars designated (E) shall be epoxy coated.

Bars indicated thus 20 x 3-#15 etc. indicates 20 lines of bars with 3 lengths per line.

All dimensions are in millimeters (mm) except as noted.

* Cut to fit e50(E) bars at construction joints and at non-standard pilaster spaces (3.600 m).

** Typical between joints in upper portion of parapet

DESIGNED	BHS
CHECKED	KFA
DRAWN	MJB
CHECKED	GSP

LEGEND

EF - Each Face
IF - Inside Face
OF - Outside Face
EB - Eastbound Structure
WB - Westbound Structure

MINIMUM BAR LAPS

#15 = 640
#25 = 1.320 m

PHASE 3 FOR INFORMATION ONLY

ILLINOIS DEPARTMENT OF TRANSPORTATION
F.A.I. ROUTE 80/94 (BORMAN EXPRESSWAY)
OVER LITTLE CALUMET RIVER & N.I.C.T.D. R.O.W.

PARAPET ELEVATIONS – UNIT 1
SECTION 2626.2–R–1
LAKE COUNTY, INDIANA
STATION 8+470.000
STRUCTURE NO. I–80–1–8460 (EB & WB)
DATE 07/04 **(016–I003 & 016–I004)**

AMERICAN CONSULTING ENGINEERS