F.A.I. RTE.	SECTION	COUNTY	TOTAL SHEETS	SHEET NO.
80/94	2626.2-R-1	COOK	452	320
STA.		TO STA.		
FED. ROAD DIST. NO.		ILLINOIS	FED. AID PROJECT	
CONTRACT NO. 62113			INDOT DES. NO 0100987	

I-80/94/US 6 ℄

FINAL SURVEY		BY	DATE
NOTE BOOK NO.	SURVEYED		
	PLOTTED		
	TEMPLATE		
	AREAS		
	AREAS CHECKED		

ORIGINAL SURVEY		BY	DATE
NOTE BOOK NO.	SURVEYED		
	PLOTTED		
	TEMPLATE		
	AREAS		
	AREAS CHECKED		

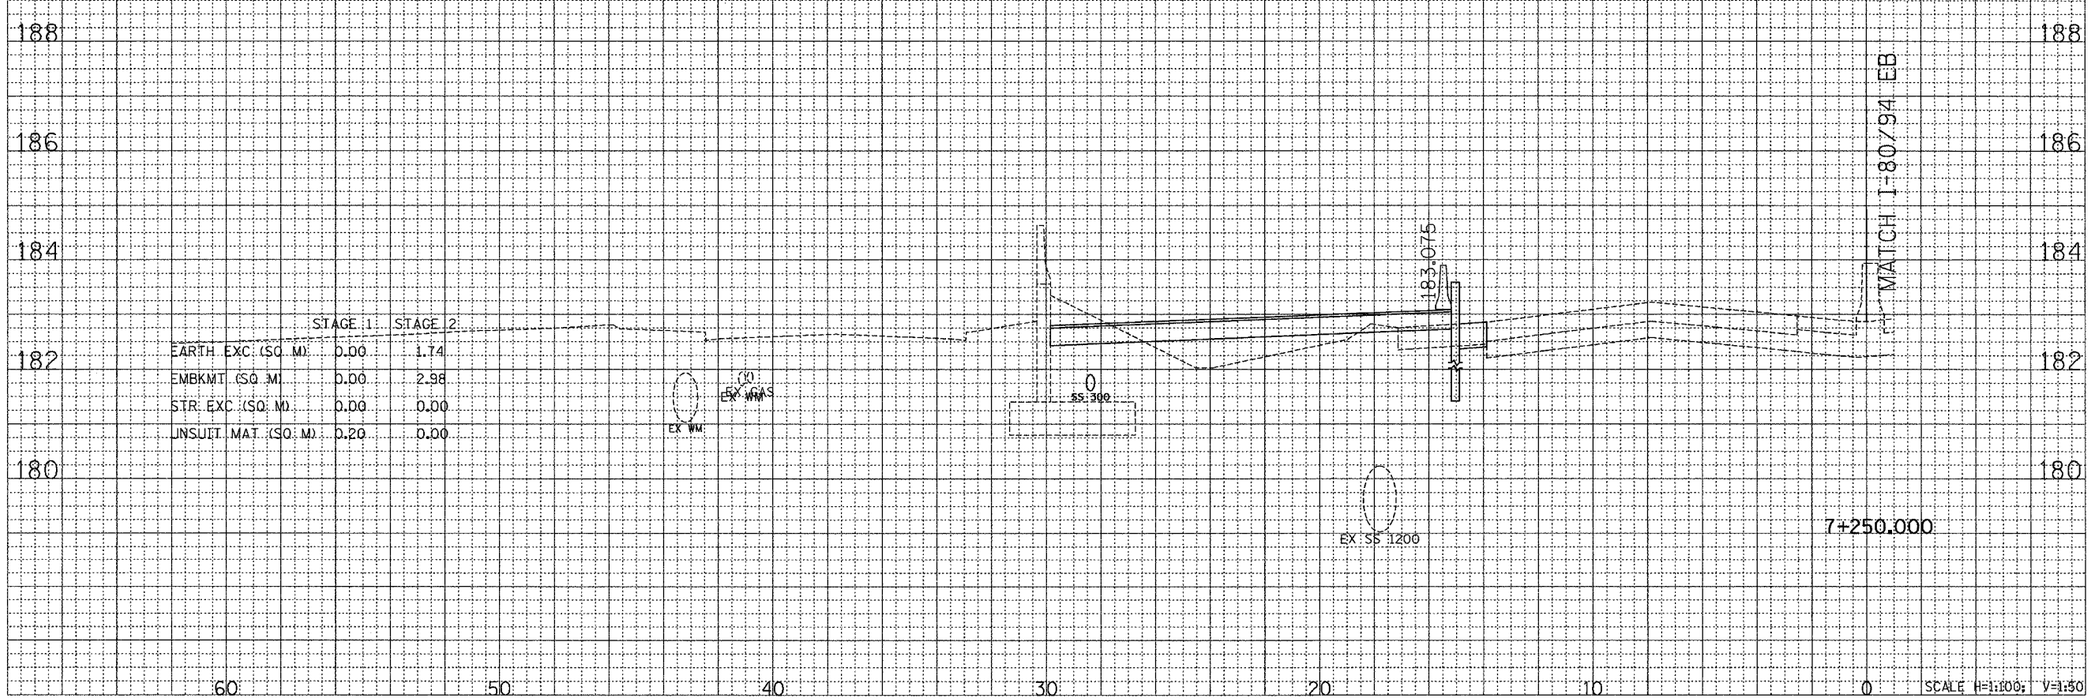

	STAGE 1	STAGE 2
EARTH EXC (SQ M)	0.00	1.74
EMBKMT (SQ M)	0.00	2.98
STR EXC (SQ M)	0.00	0.00
UNSUIT MAT (SQ M)	0.20	0.00

CROSS SECTION - I-80/94/US 6