F.A.I. RTE.	SECTION	COUNTY	TOTAL SHEETS	SHEET NO.
80/94	2626.2-R-1	COOK	452	329
STA.		TO STA.		
FED. ROAD DIST. NO.		ILLINOIS	FED. AID PROJECT	
CONTRACT NO. 62113			INDOT DES. NO 0100987	

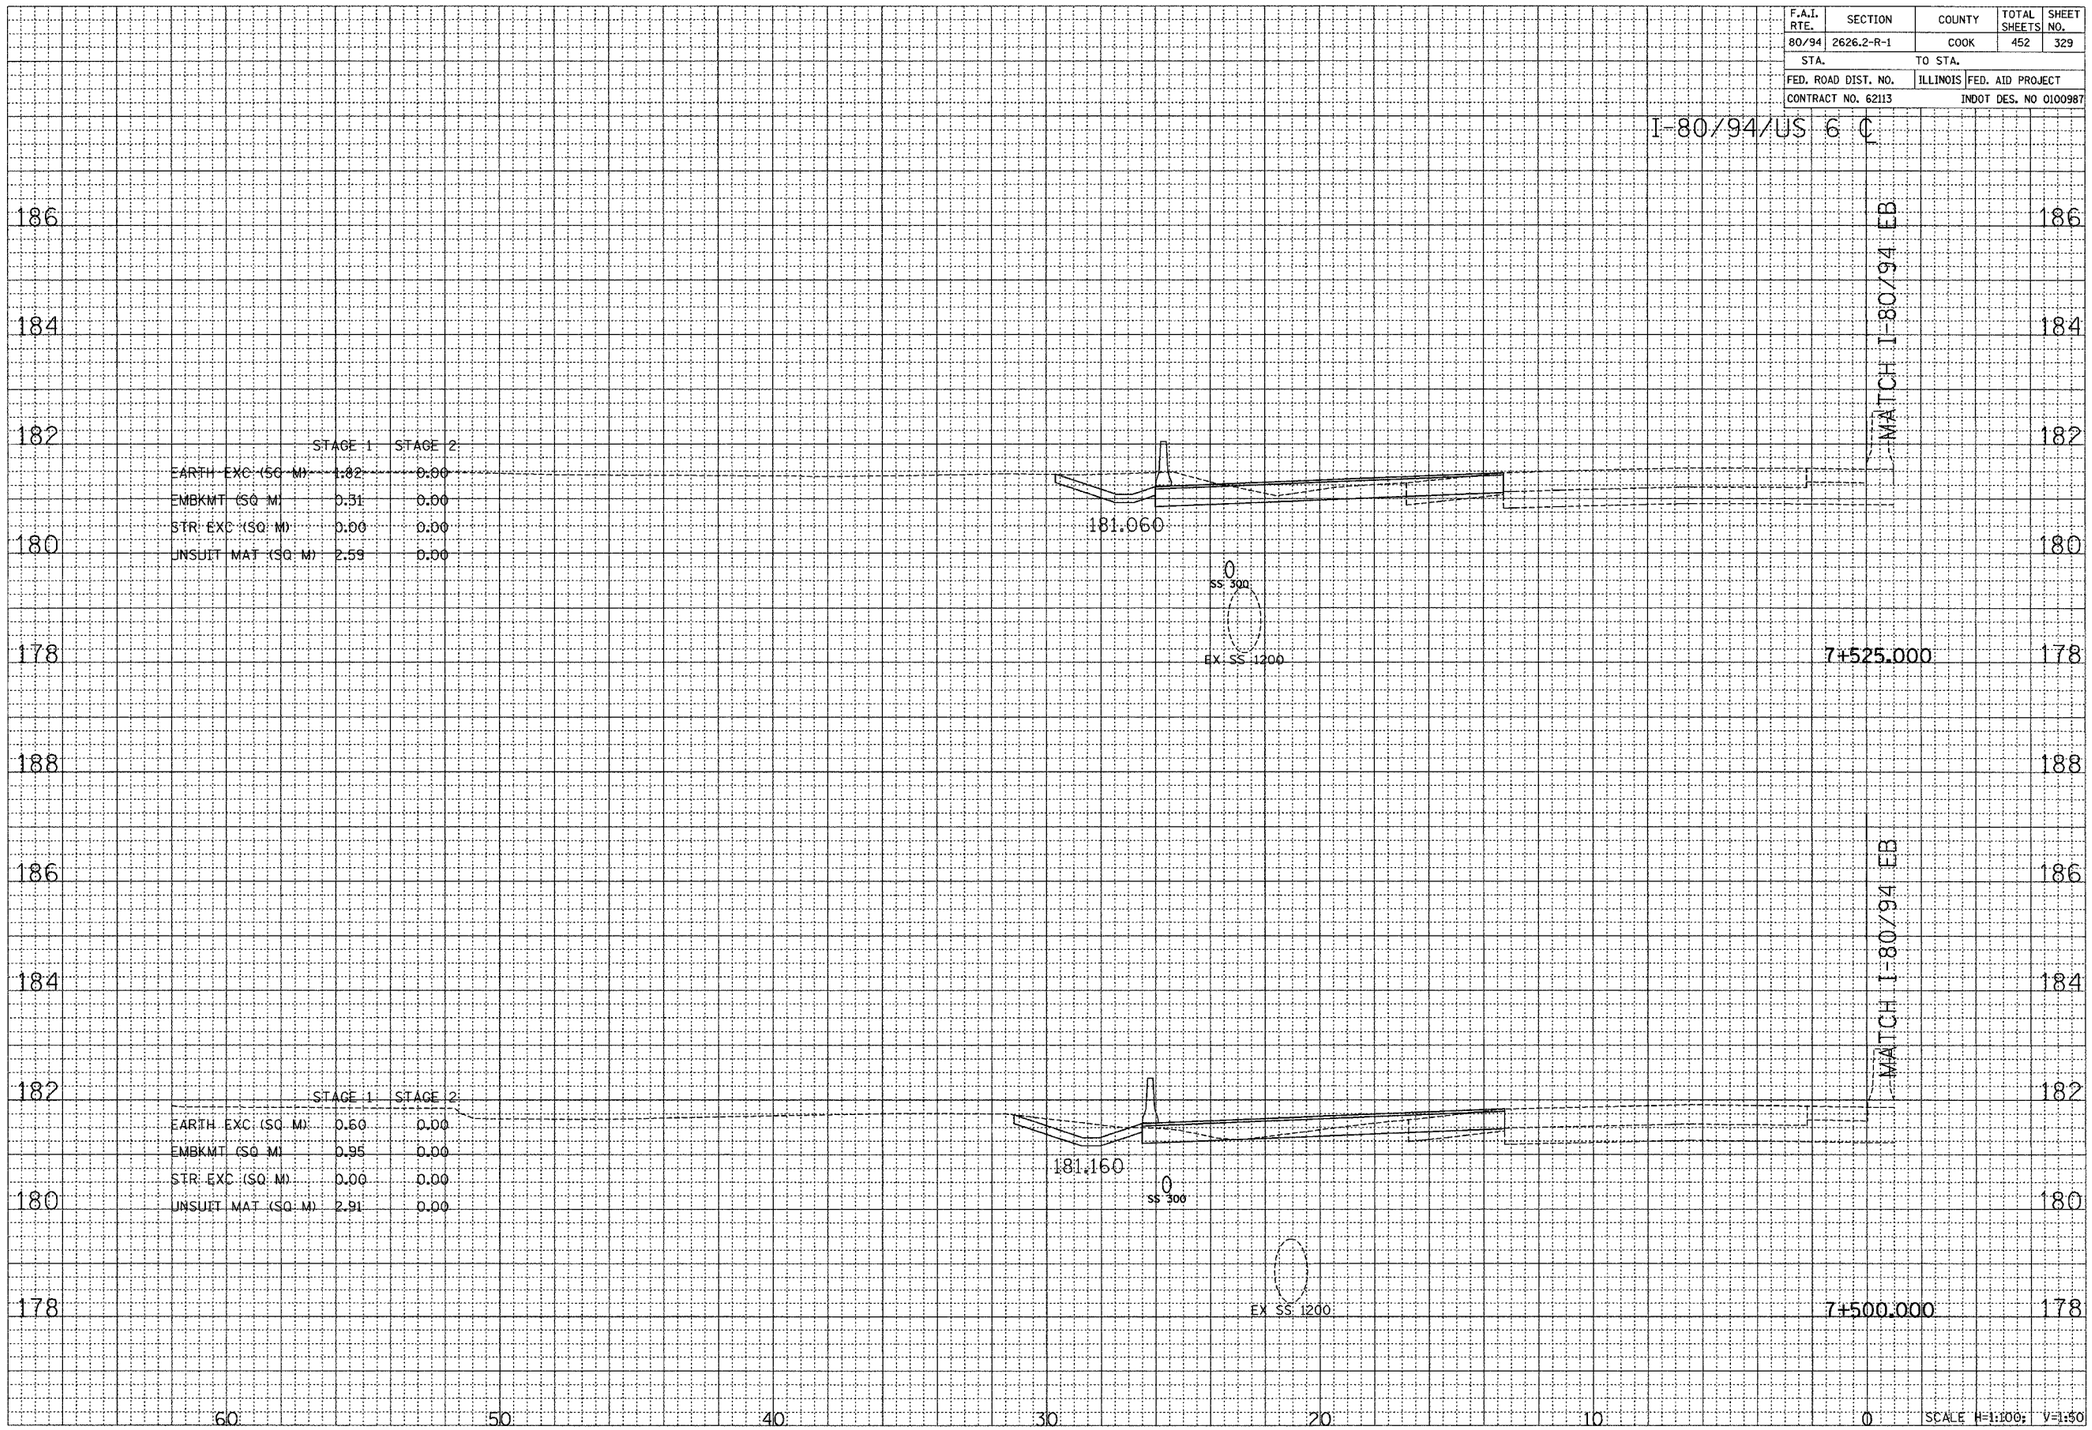

	STAGE 1	STAGE 2
EARTH EXC (SQ M)	1.82	0.00
EMBKMT (SQ M)	0.31	0.00
STR EXC (SQ M)	0.00	0.00
UNSUIT MAT (SQ M)	2.59	0.00

	STAGE 1	STAGE 2
EARTH EXC (SQ M)	0.60	0.00
EMBKMT (SQ M)	0.95	0.00
STR EXC (SQ M)	0.00	0.00
UNSUIT MAT (SQ M)	2.91	0.00

FINAL SURVEY — NOTE BOOK NO. — SURVEYED — PLOTTED — TEMPLATE — AREAS — AREAS CHECKED — BY — DATE

ORIGINAL SURVEY — NOTE BOOK NO. — SURVEYED — PLOTTED — TEMPLATE — AREAS — AREAS CHECKED — BY — DATE

CROSS SECTION - I-80/94/US 6