F.A.I. RTE.	SECTION	COUNTY	TOTAL SHEETS	SHEET NO.
80/94	2626.2-R-1	COOK	452	337
STA.		TO STA.		
FED. ROAD DIST. NO.		ILLINOIS	FED. AID PROJECT	
CONTRACT NO. 62113			INDOT DES. NO 0100987	

I-80/94/US 6 ℄

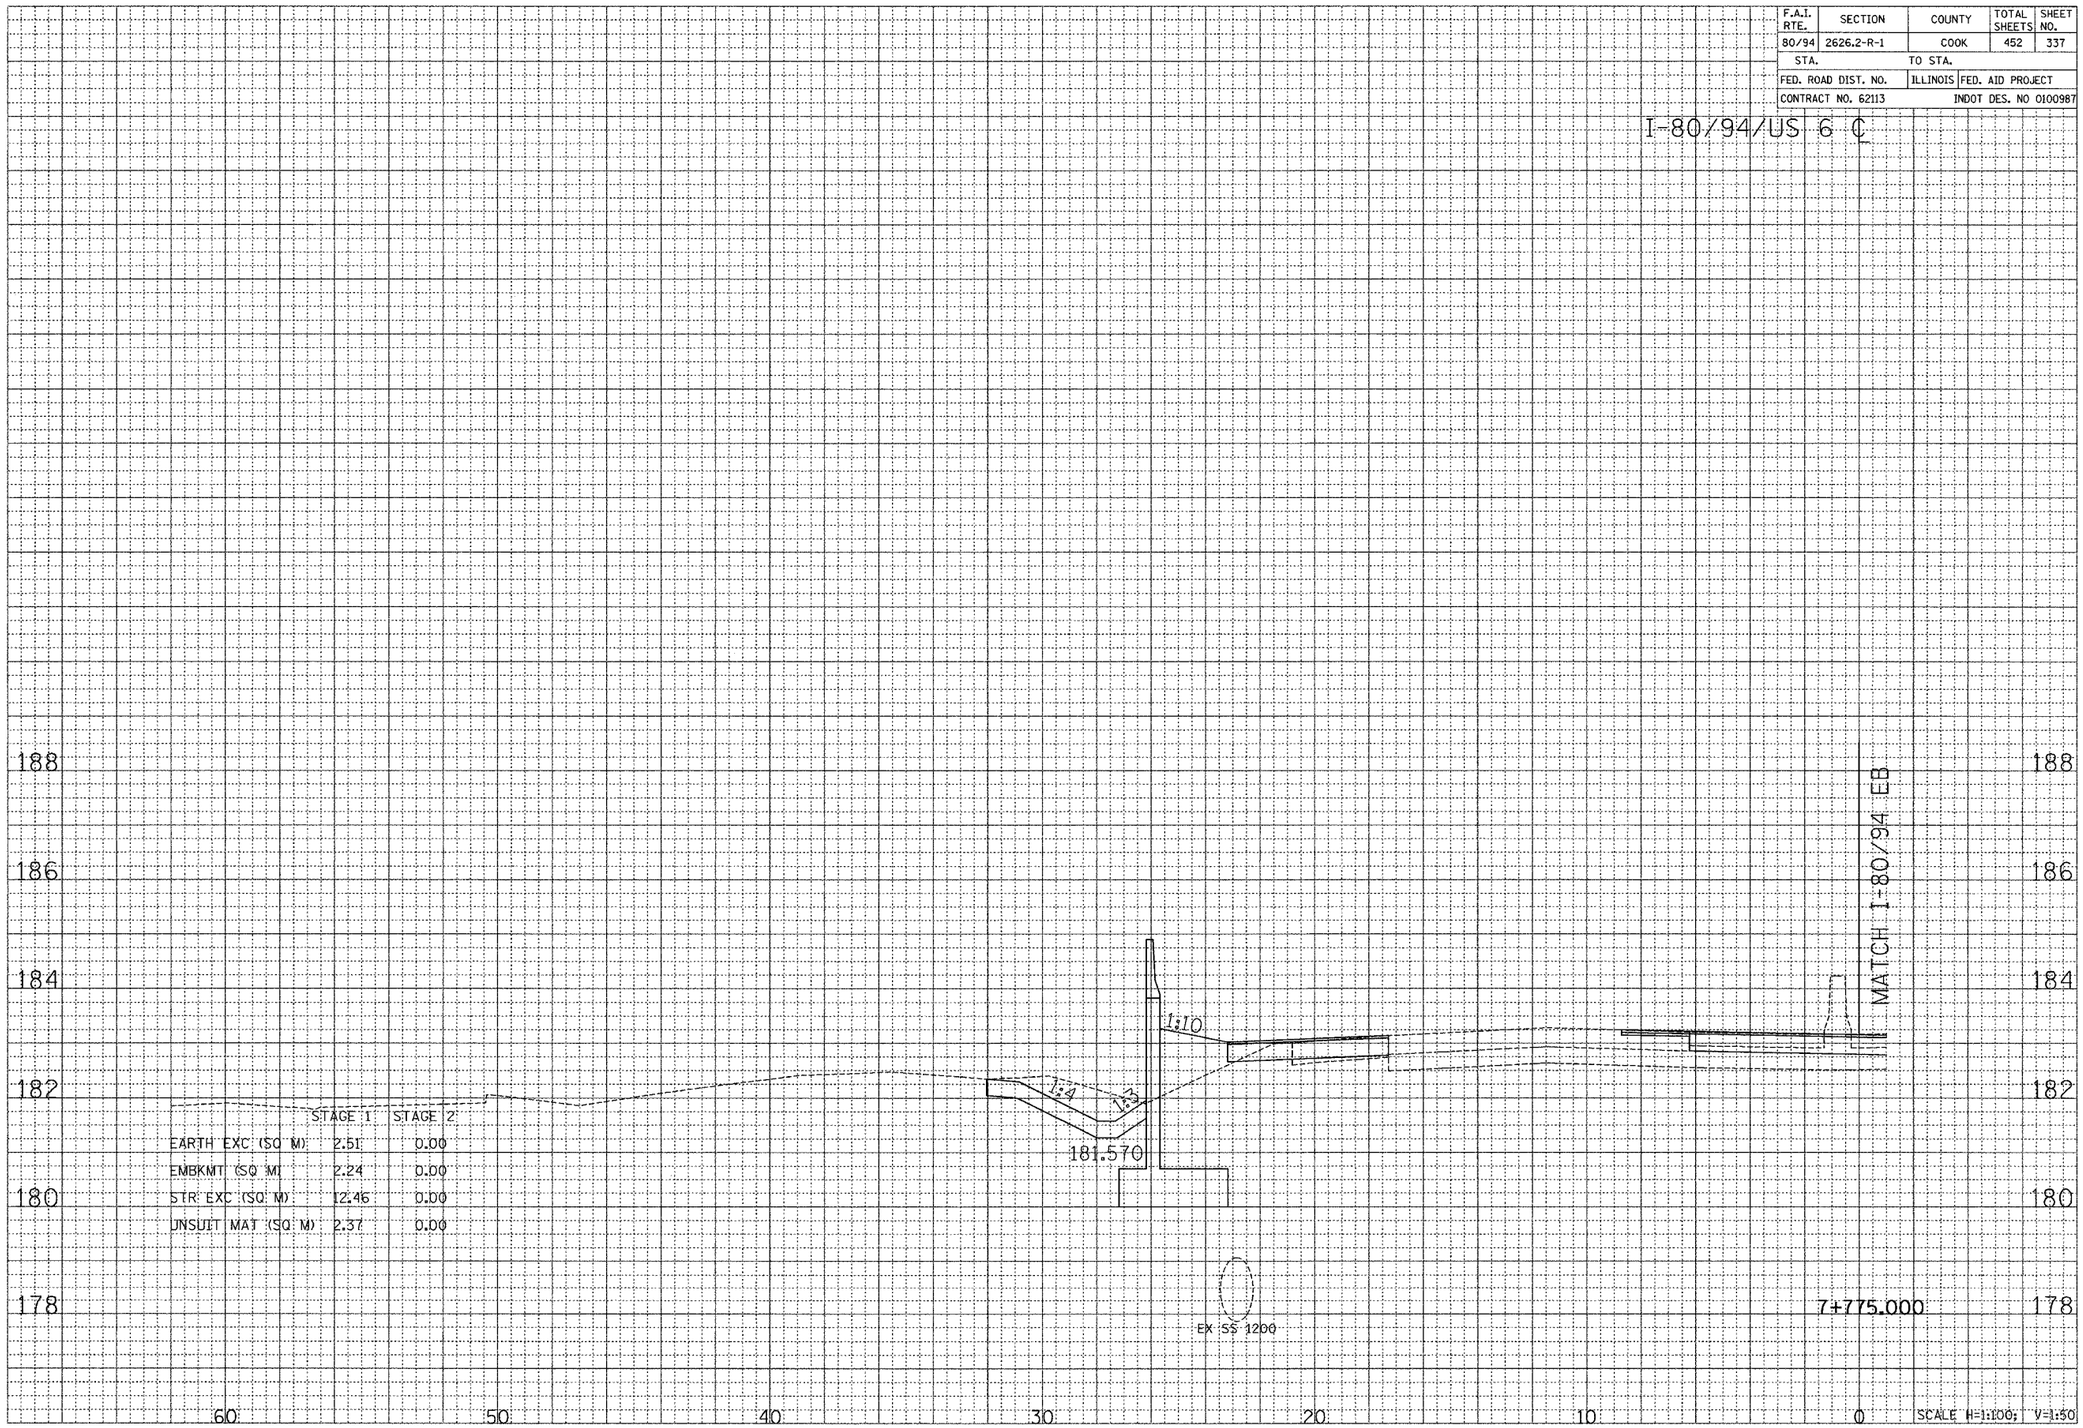

	STAGE 1	STAGE 2
EARTH EXC (SQ M)	2.51	0.00
EMBKMT (SQ M)	2.24	0.00
STR EXC (SQ M)	12.46	0.00
UNSUIT MAT (SQ M)	2.37	0.00

FINAL SURVEY — NOTE BOOK NO. — SURVEYED / PLOTTED / TEMPLATE / AREAS / AREAS CHECKED — BY — DATE

ORIGINAL SURVEY — NOTE BOOK NO. — SURVEYED / PLOTTED / TEMPLATE / AREAS / AREAS CHECKED — BY — DATE

CROSS SECTION - I-80/94/US 6