| F.A.I. RTE. | SECTION | COUNTY | TOTAL SHEETS | SHEET NO. |
|---|---|---|---|---|
| 80/94 | 2626.2-R-1 | COOK | 452 | 378 |
| STA. | | TO STA. | | |
| FED. ROAD DIST. NO. | | ILLINOIS | FED. AID PROJECT | |
| CONTRACT NO. 62113 | | | INDOT DES. NO 0100987 | |

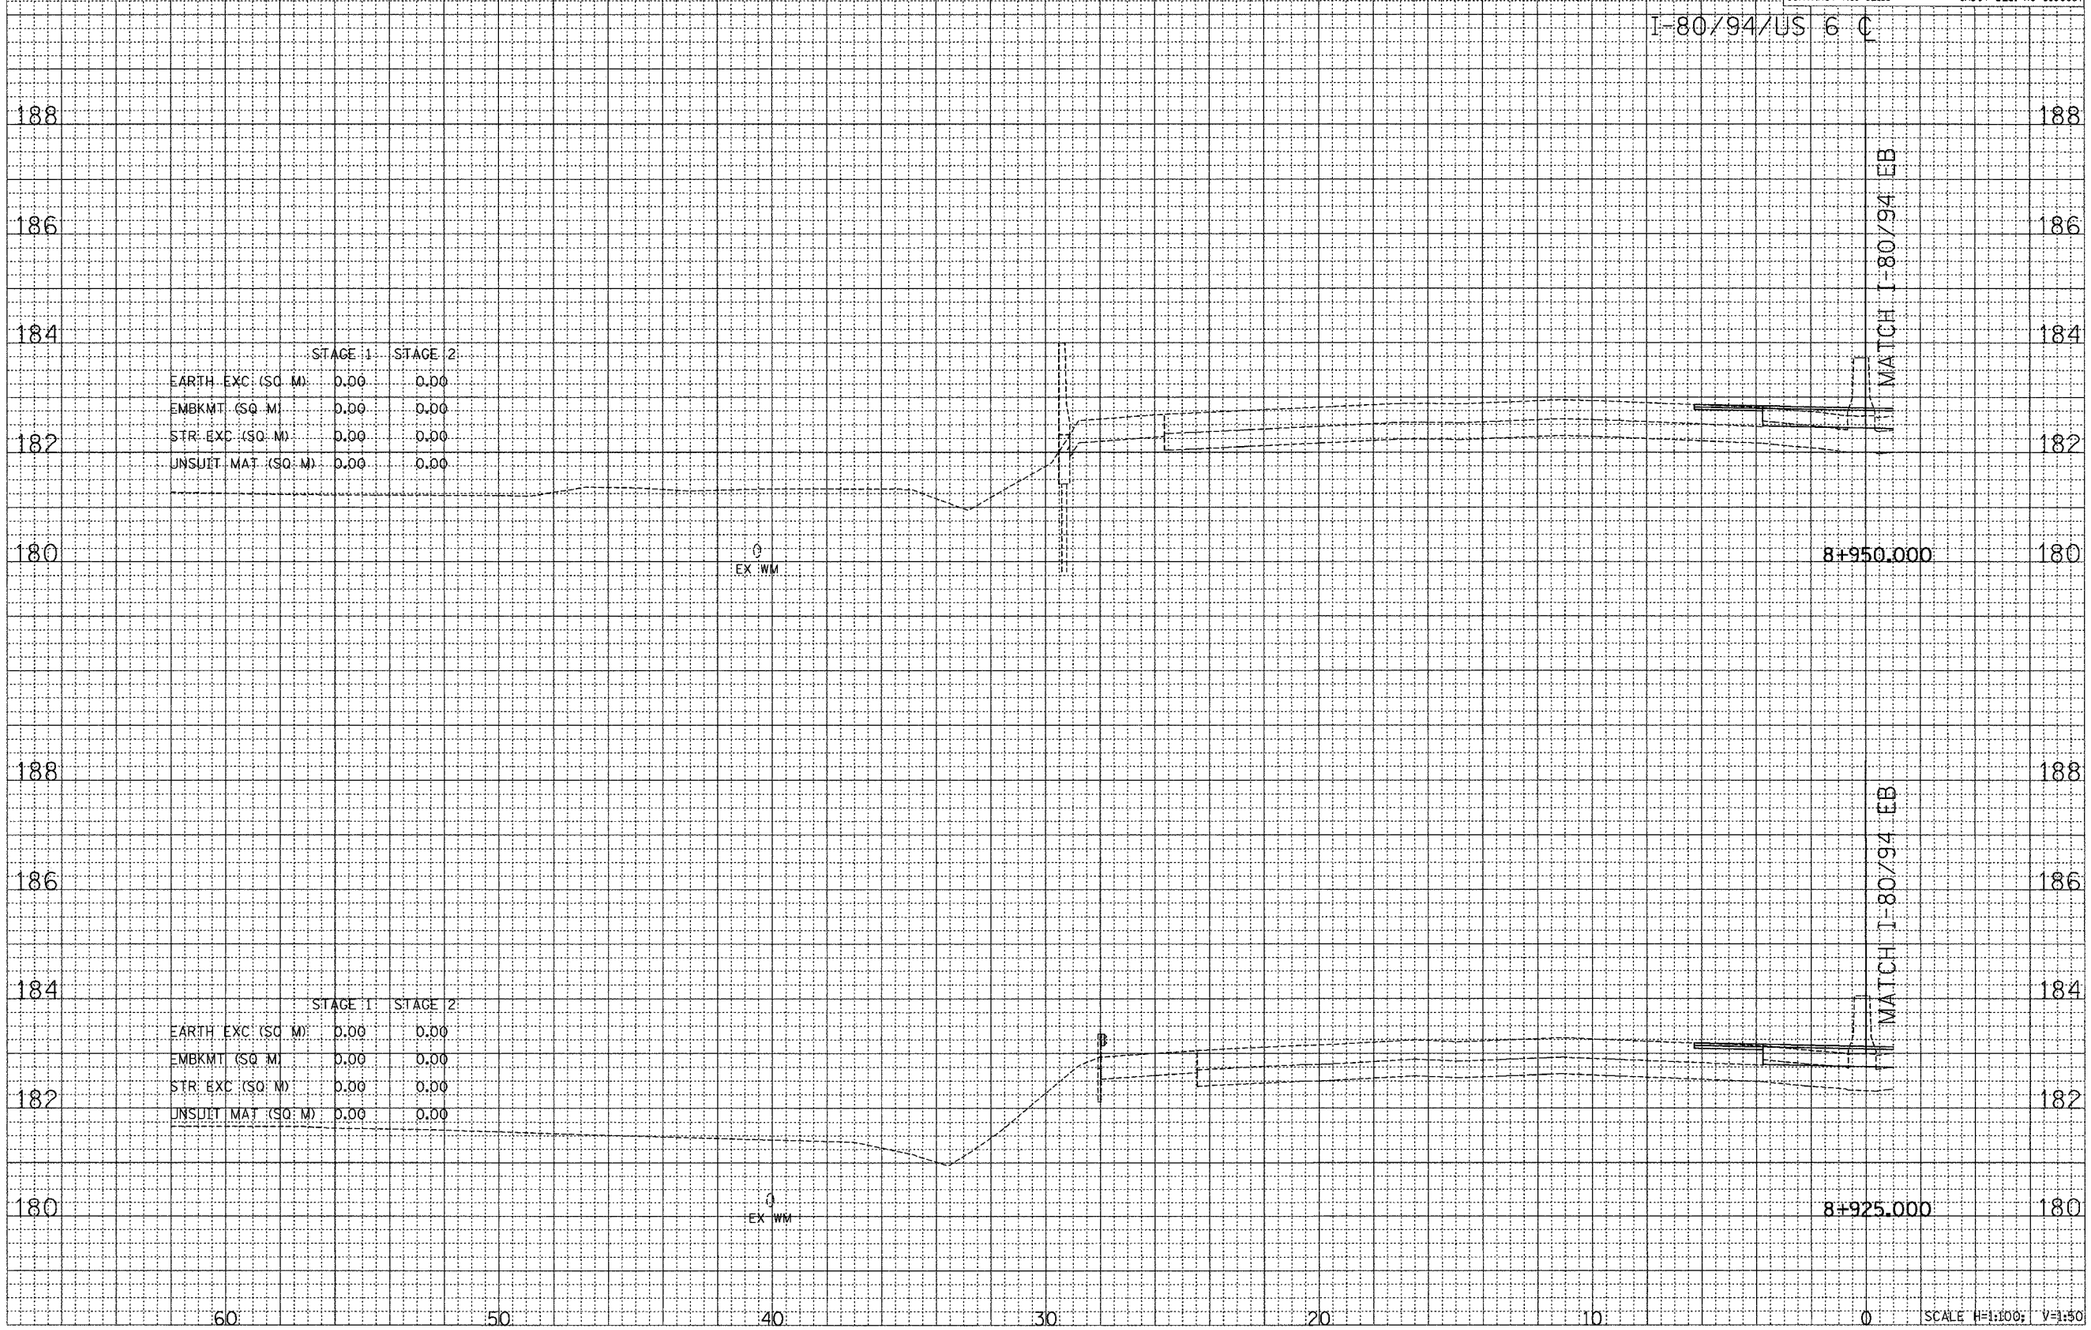


CROSS SECTION - I-80/94/US 6