F.A.I. RTE.	SECTION	COUNTY	TOTAL SHEETS	SHEET NO.
80/94	2626.2-R-1	COOK	452	384
STA.		TO STA.		
FED. ROAD DIST. NO.		ILLINOIS	FED. AID PROJECT	
CONTRACT NO. 62113			INDOT DES. NO 0100987	

FINAL SURVEY	BY	DATE
SURVEYED		
PLOTTED		
TEMPLATE		
AREAS		
AREAS CHECKED		
NOTE BOOK NO.		

ORIGINAL SURVEY	BY	DATE
SURVEYED		
PLOTTED		
TEMPLATE		
AREAS		
AREAS CHECKED		
NOTE BOOK NO.		

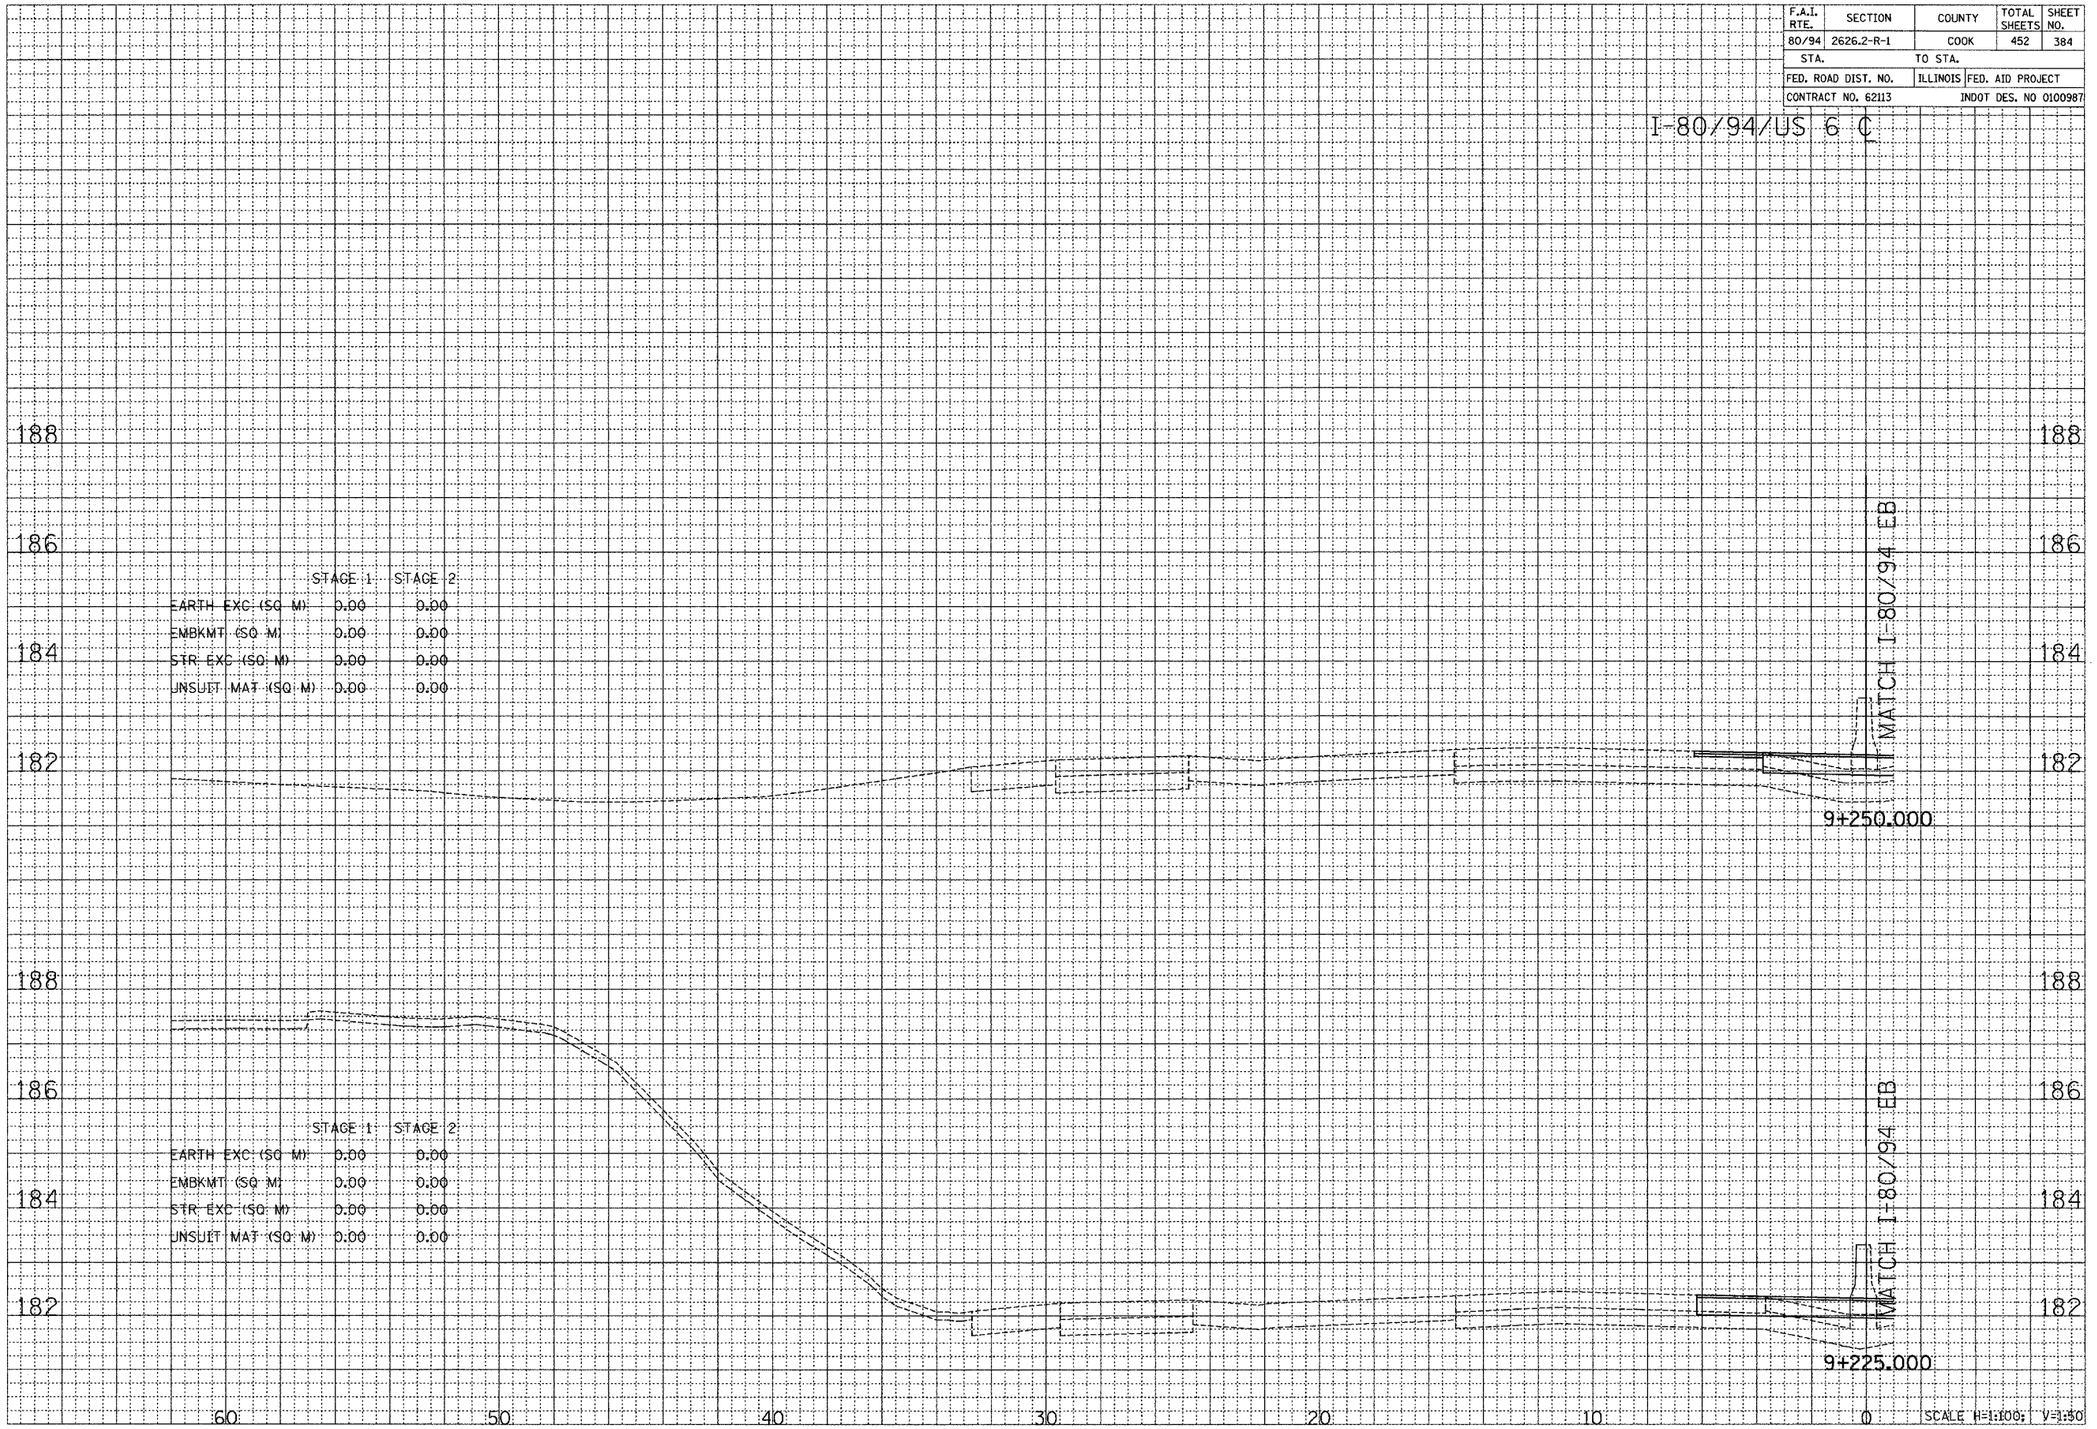

	STAGE 1	STAGE 2
EARTH EXC (SQ M)	0.00	0.00
EMBKMT (SQ M)	0.00	0.00
STR EXC (SQ M)	0.00	0.00
UNSUIT MAT (SQ M)	0.00	0.00

	STAGE 1	STAGE 2
EARTH EXC (SQ M)	0.00	0.00
EMBKMT (SQ M)	0.00	0.00
STR EXC (SQ M)	0.00	0.00
UNSUIT MAT (SQ M)	0.00	0.00

CROSS SECTION - I-80/94/US 6

...Users\xs140116.dgn 07/07/2004 02:26:56 AM