F.A.I. RTE.	SECTION	COUNTY	TOTAL SHEETS	SHEET NO.
80/94	2626.2-R-1	COOK	452	414
STA.		TO STA.		
FED. ROAD DIST. NO.		ILLINOIS	FED. AID PROJECT	
CONTRACT NO. 62113			INDOT DES. NO 0100987	

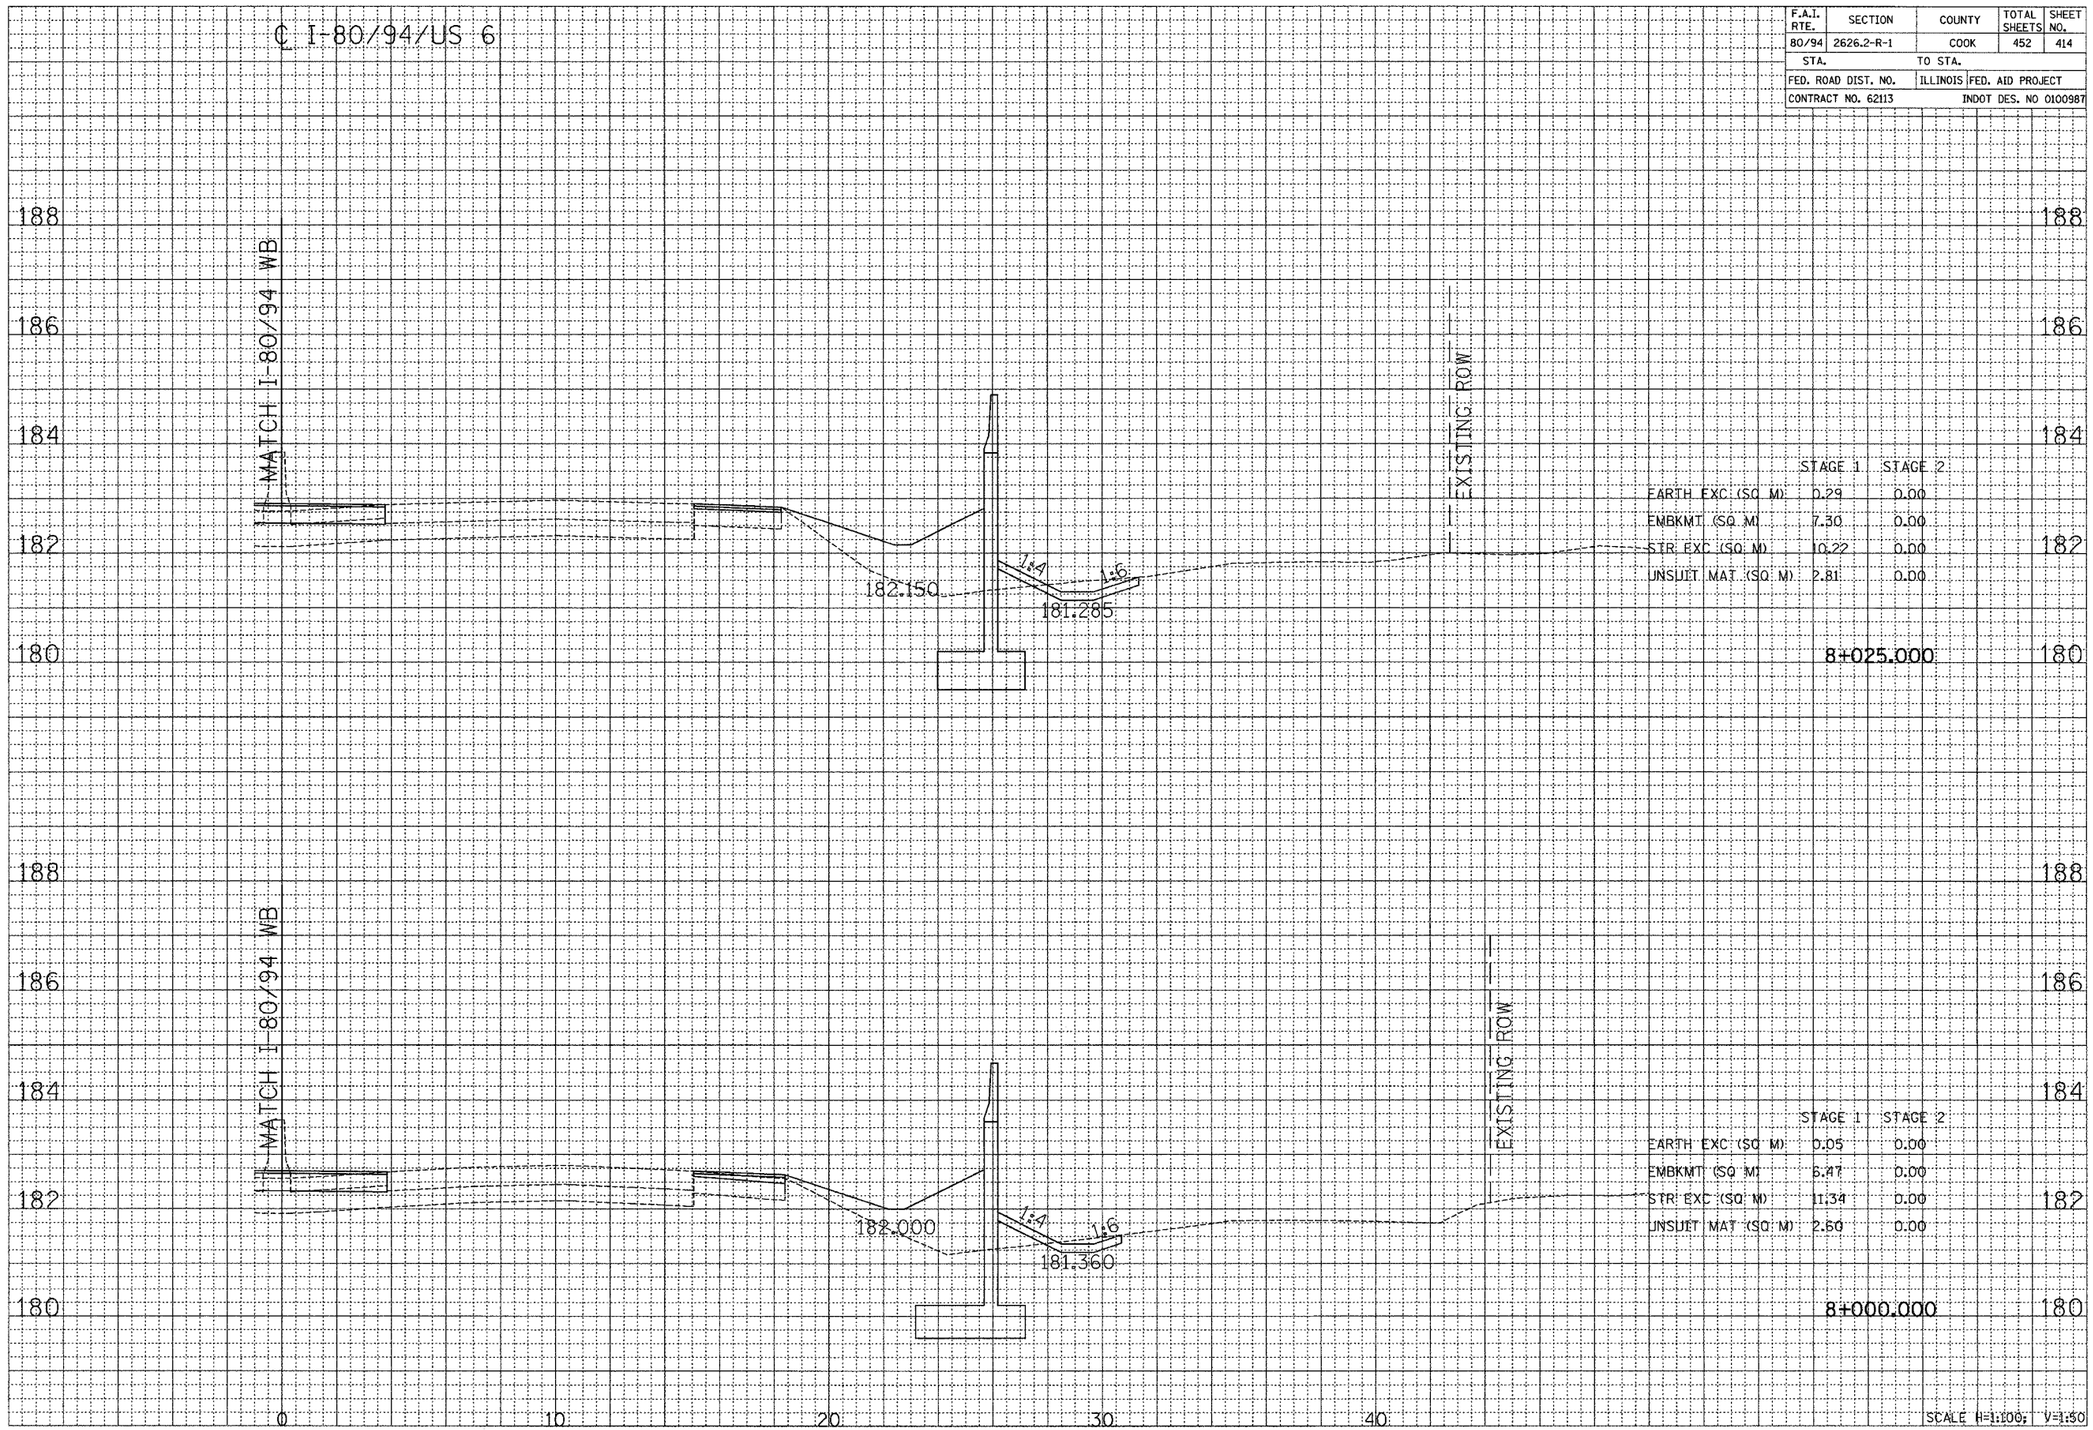

	STAGE 1	STAGE 2
EARTH EXC (SQ M)	0.29	0.00
EMBKMT (SQ M)	7.30	0.00
STR EXC (SQ M)	10.22	0.00
UNSUIT MAT (SQ M)	2.81	0.00

8+025.000

FINAL SURVEY		BY	DATE
NOTE BOOK	SURVEYED		
	PLOTTED		
	TEMPLATE		
	AREAS		
NO.	AREAS CHECKED		

	STAGE 1	STAGE 2
EARTH EXC (SQ M)	0.05	0.00
EMBKMT (SQ M)	6.47	0.00
STR EXC (SQ M)	11.34	0.00
UNSUIT MAT (SQ M)	2.60	0.00

8+000.000

ORIGINAL SURVEY		BY	DATE
NOTE BOOK	SURVEYED		
	PLOTTED		
	TEMPLATE		
	AREAS		
NO.	AREAS CHECKED		

SCALE H=1:100; V=1:50

CROSS SECTION - I-80/94/US 6

...\Sign\1514010b_3.pl: rds 07/07/2014 11:57:30 AM