F.A.I. RTE.	SECTION	COUNTY	TOTAL SHEETS	SHEET NO.
80/94	2626.2-R-1	COOK	452	435
STA.		TO STA.		
FED. ROAD DIST. NO.		ILLINOIS	FED. AID PROJECT	
CONTRACT NO. 62113			INDOT DES. NO 0100987	

FINAL SURVEY — NOTE BOOK NO. — SURVEYED / PLOTTED / TEMPLATE / AREAS / AREAS CHECKED — BY — DATE

ORIGINAL SURVEY — NOTE BOOK NO. — SURVEYED / PLOTTED / TEMPLATE / AREAS / AREAS CHECKED — BY — DATE

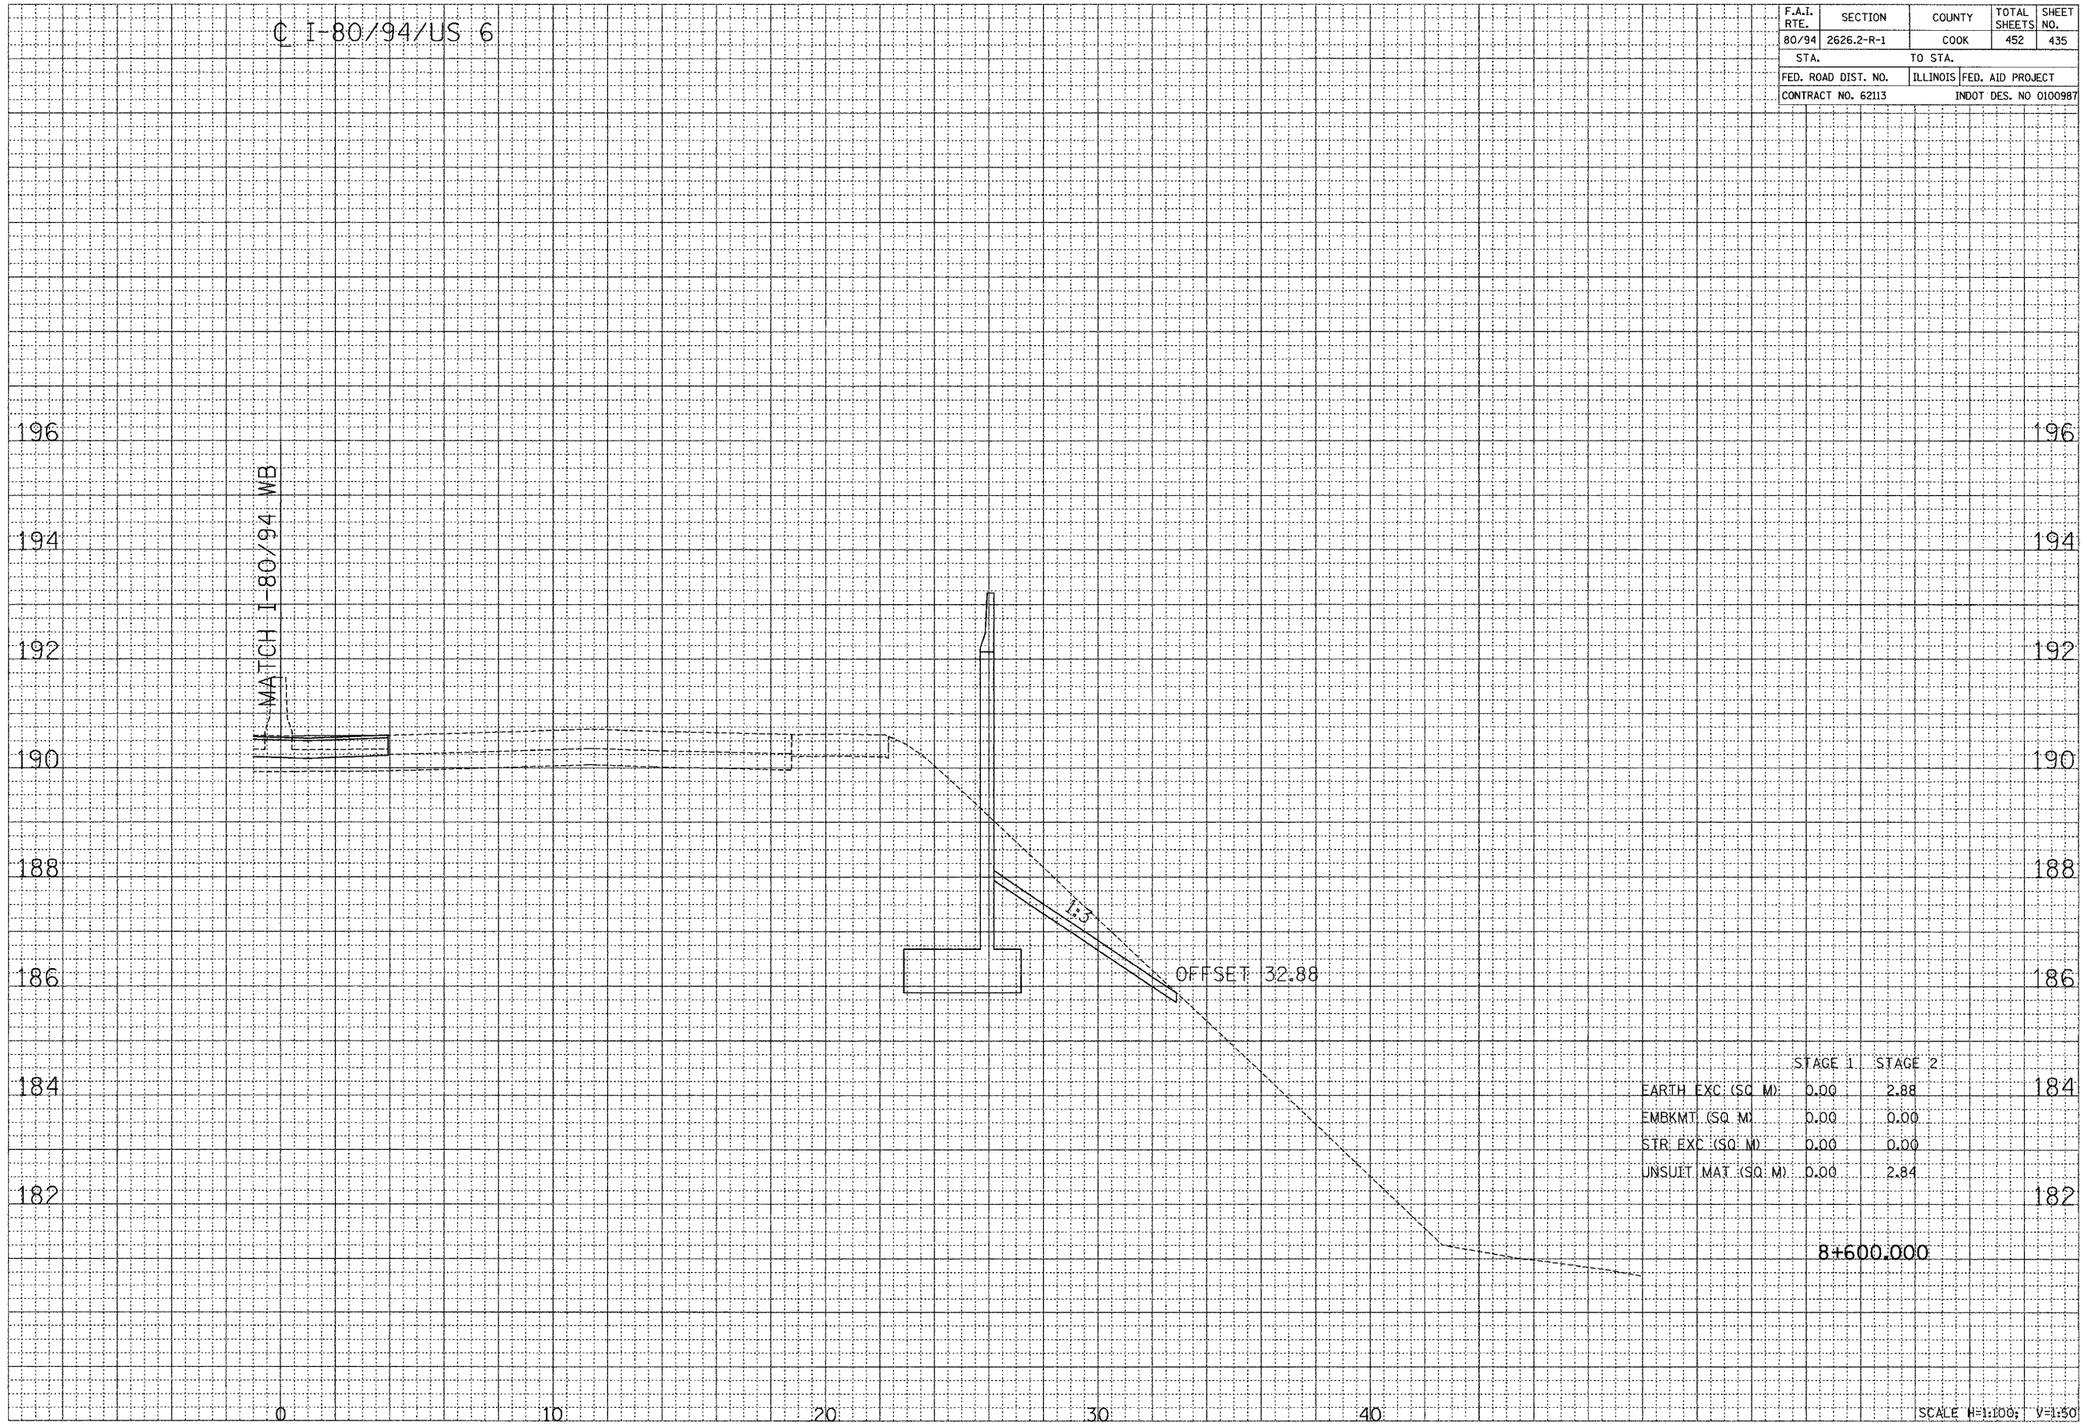

	STAGE 1	STAGE 2
EARTH EXC (SQ M)	0.00	2.88
EMBKMT (SQ M)	0.00	0.00
STR EXC (SQ M)	0.00	0.00
UNSUIT MAT (SQ M)	0.00	2.84

CROSS SECTION - I-80/94/US 6