F.A.I. RTE.	SECTION	COUNTY	TOTAL SHEETS	SHEET NO.
80/94	2626.2-R-1	COOK	452	438
STA.		TO STA.		
FED. ROAD DIST. NO.		ILLINOIS	FED. AID PROJECT	
CONTRACT NO. 62113			INDOT DES. NO 0100987	

FINAL SURVEY	BY	DATE
SURVEYED		
PLOTTED		
TEMPLATE		
AREAS		
AREAS CHECKED		
NOTE BOOK		
NO.		

ORIGINAL SURVEY	BY	DATE
SURVEYED		
PLOTTED		
TEMPLATE		
AREAS		
AREAS CHECKED		
NOTE BOOK		
NO.		

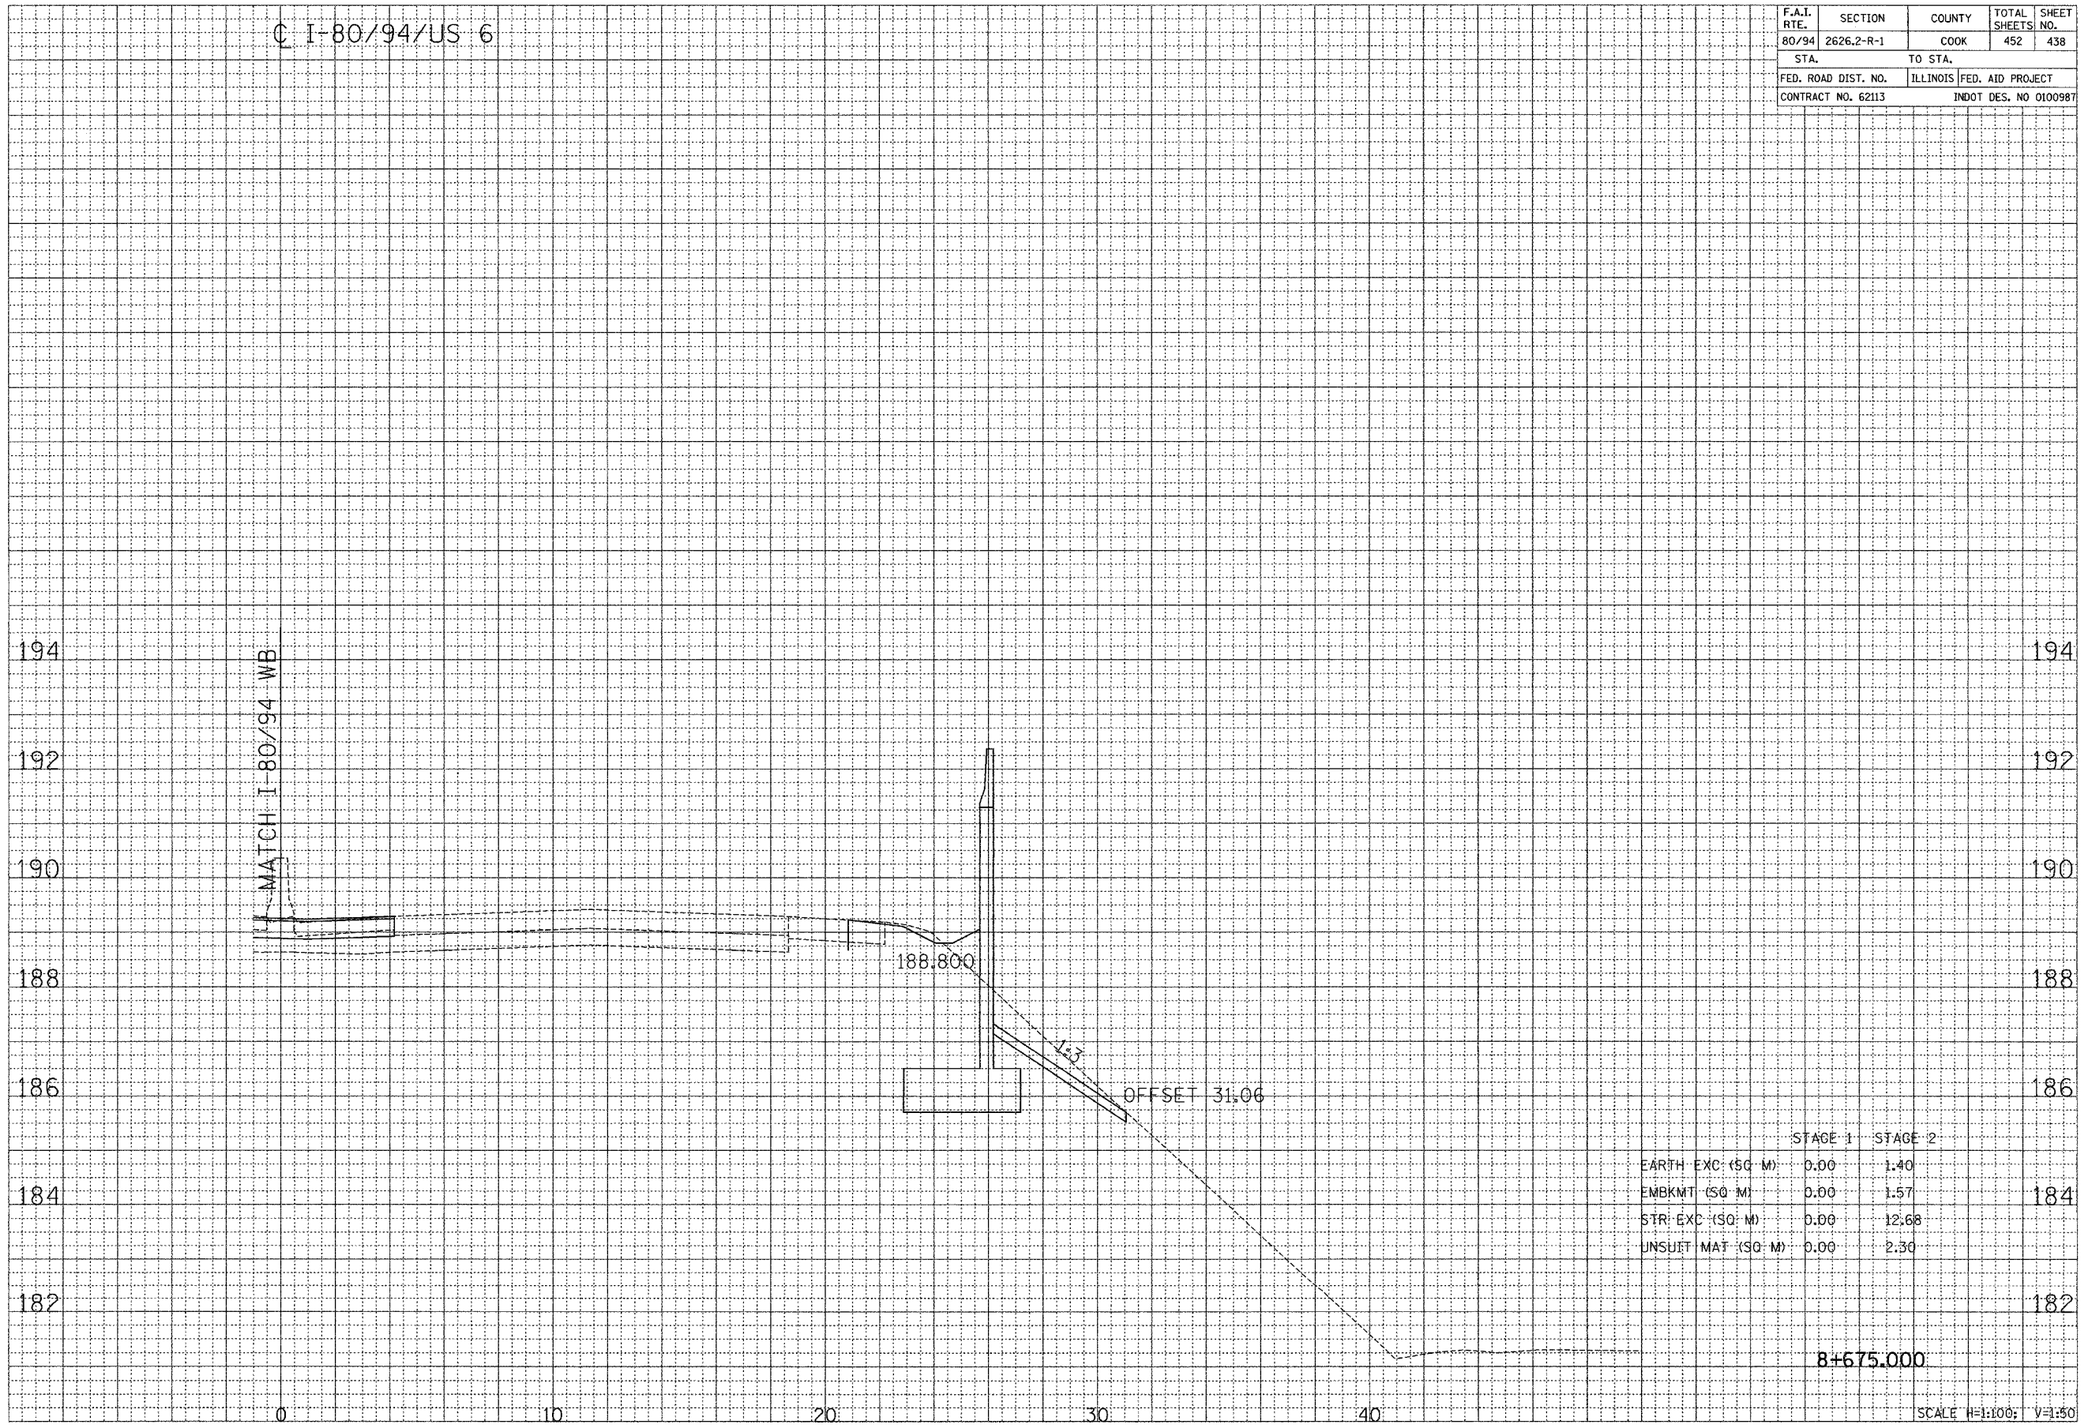

	STAGE 1	STAGE 2
EARTH EXC (SQ M)	0.00	1.40
EMBKMT (SQ M)	0.00	1.57
STR EXC (SQ M)	0.00	12.68
UNSUIT MAT (SQ M)	0.00	2.30

CROSS SECTION - I-80/94/US 6