F.A. RTE.	SECTION	COUNTY	TOTAL SHEETS	SHEET NO.
VAR.	2003-039 GRR	*	17	3
STA.		TO STA.		

*MC HENRY, LAKE, KANE, DU PAGE AND COOK

CONTRACT 62601

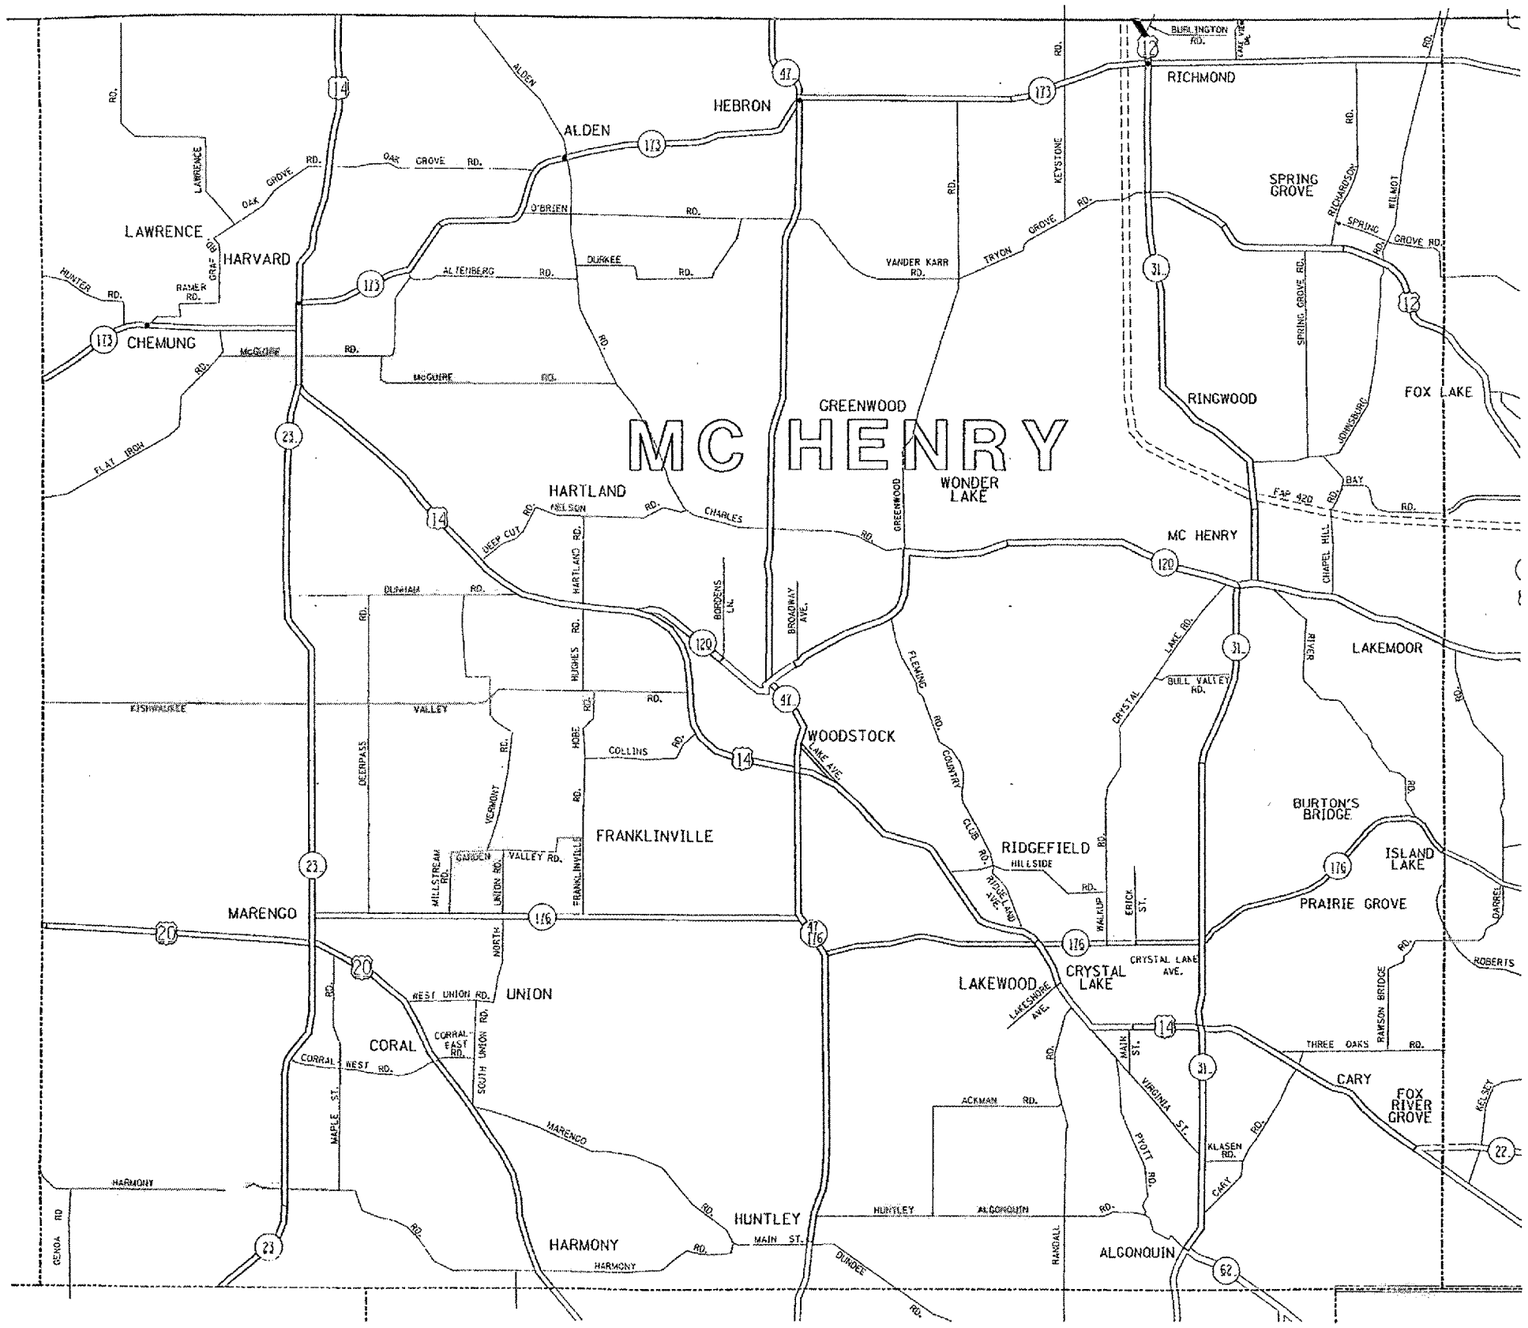

N

DISTRICT NO. 1

- STATE HIGHWAYS & EXPRESSWAYS WITHIN STATE JURIDICTION. (EXCEPT TOLLWAYS)
- CITY MAINTENANCE AGREEMENTS UNDER STATE JURISDICTION
- FUTURE HIGHWAYS
- VARIOUS AGENCIES HIGHWAYS

REVISIONS	
NAME	DATE

ILLINOIS DEPARTMENT OF TRANSPORTATION
NORTHERN PART, DISTRICT 1

GUARDRAIL REPAIR
LOCATION MAP
MC HENRY COUNTY

SCALE: 1"=1.5 MILES
DATE : 9/14/2004

DRAWN BY CADD
CHECKED BY

9/14/2004
c:\projects\m106188\m06188bb.m32
VIMCH