F.A. RTE.	SECTION	COUNTY	TOTAL SHEETS	SHEET NO.
VAR.2003-039 GRR		*	17	7
STA.	TO STA.			
FED. ROAD DIST. NO.	ILLINOIS	FED. AID PROJECT		

* MC HENRY, LAKE, KANE, DU PAGE AND COOK

CONTRACT 62601

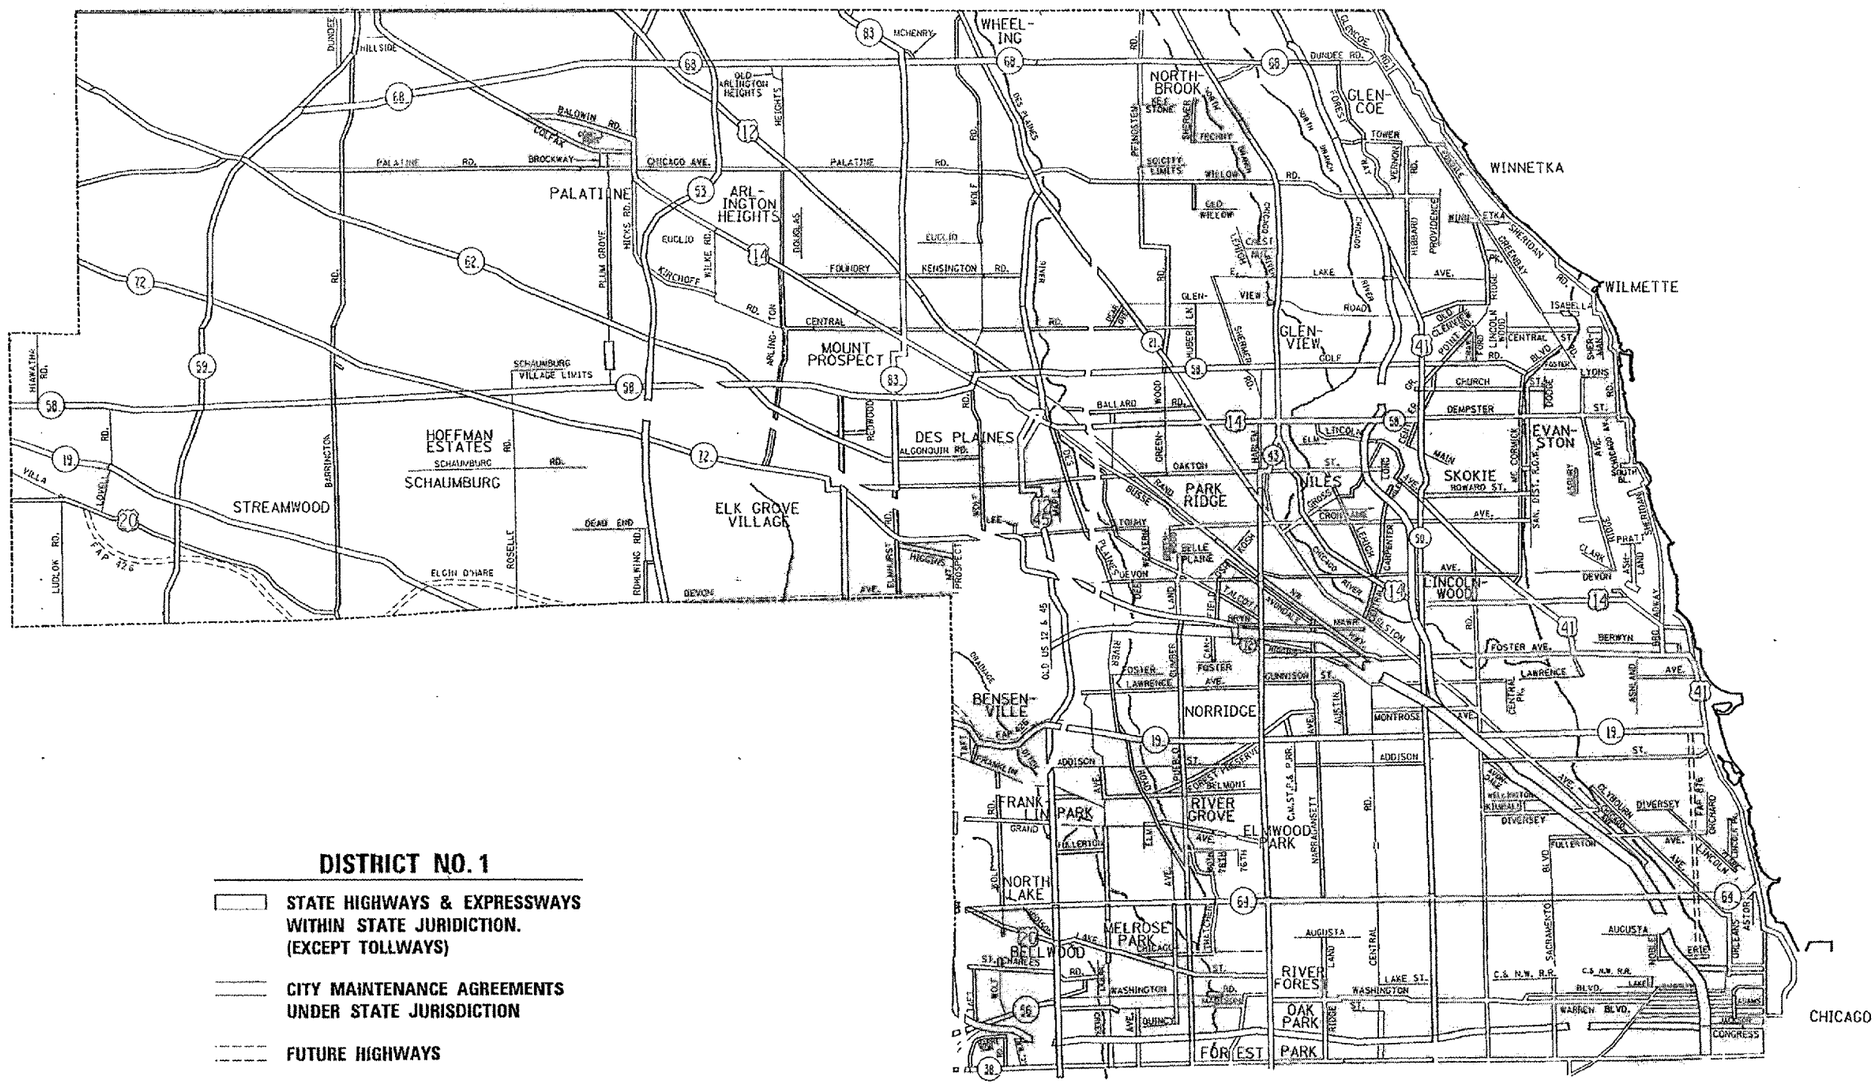

DISTRICT NO. 1

- STATE HIGHWAYS & EXPRESSWAYS WITHIN STATE JURIDICTION. (EXCEPT TOLLWAYS)
- CITY MAINTENANCE AGREEMENTS UNDER STATE JURISDICTION
- FUTURE HIGHWAYS
- VARIOUS AGENCIES HIGHWAYS

REVISIONS	
NAME	DATE

ILLINOIS DEPARTMENT OF TRANSPORTATION
NORTHERN PART, DISTRICT 1

GUARDRAIL REPAIR LOCATION MAP
COOK COUNTY
NORTH OF AND INCLUDING
IL. ROUTE 38

SCALE: 1"=3 MILES
DATE: 9/14/2004

DRAWN BY
CHECKED BY

9/14/2004