F.A. RTE.	SECTION	COUNTY	TOTAL SHEETS	SHEET NO.
VAR.	2003-038 GRR	*	16	3
STA.		TO STA.		
FED. ROAD DIST. NO. 1	ILLINOIS	FED. AID PROJECT		

* COOK, DUPAGE, KENDALL AND WILL

CONTRACT 62602

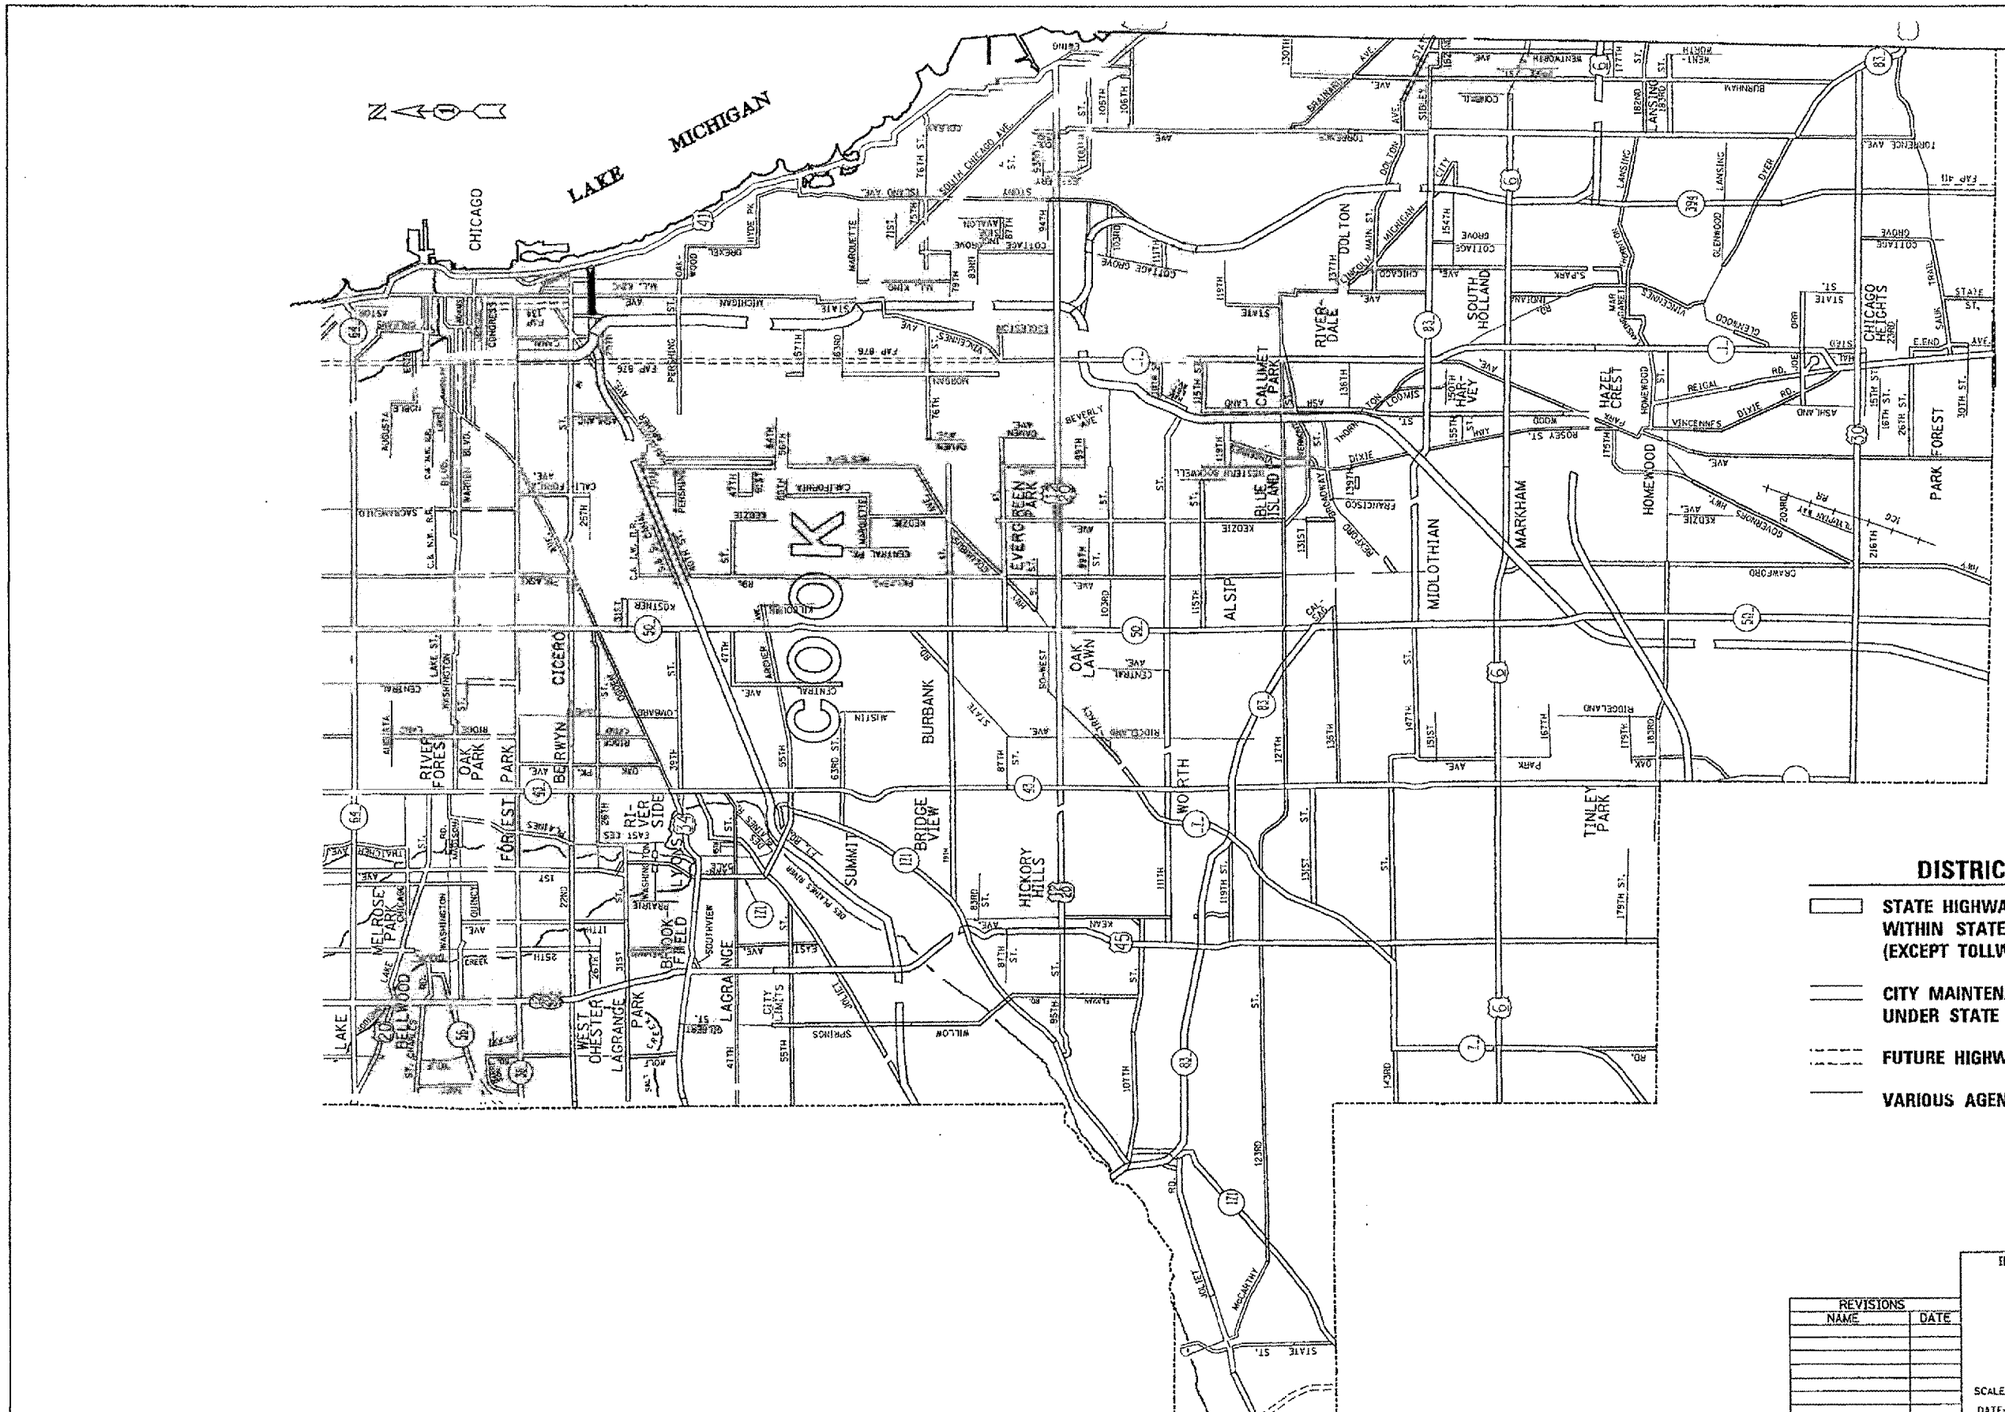

DISTRICT NO. 1

- STATE HIGHWAYS & EXPRESSWAYS WITHIN STATE JURIDICTION. (EXCEPT TOLLWAYS)
- CITY MAINTENANCE AGREEMENTS UNDER STATE JURISDICTION
- FUTURE HIGHWAYS
- VARIOUS AGENCIES HIGHWAYS

REVISIONS	
NAME	DATE

ILLINOIS DEPARTMENT OF TRANSPORTATION
SOUTHERN PART, DISTRICT 1

GUARDRAIL REPAIR
LOCATION MAP
COOK COUNTY
SOUTH OF ILL. RTE. 38

SCALE: 1"=3 MILES
DATE: 9/14/2004

DRAWN BY
CHECKED BY

9/14/2004
c:\projects\m1061888\m06188bb.m32
VI=SCOOK