F.A.U. RTE.	SECTION	COUNTY	TOTAL SHEETS	SHEET NO.
2697	3363 RS-1	COOK	36	8
STA. 35+00		TO STA. 60+00		
FED. ROAD DIST. NO. 1	ILLINOIS	FED. AID PROJECT		

CONTRACT NO. 62706

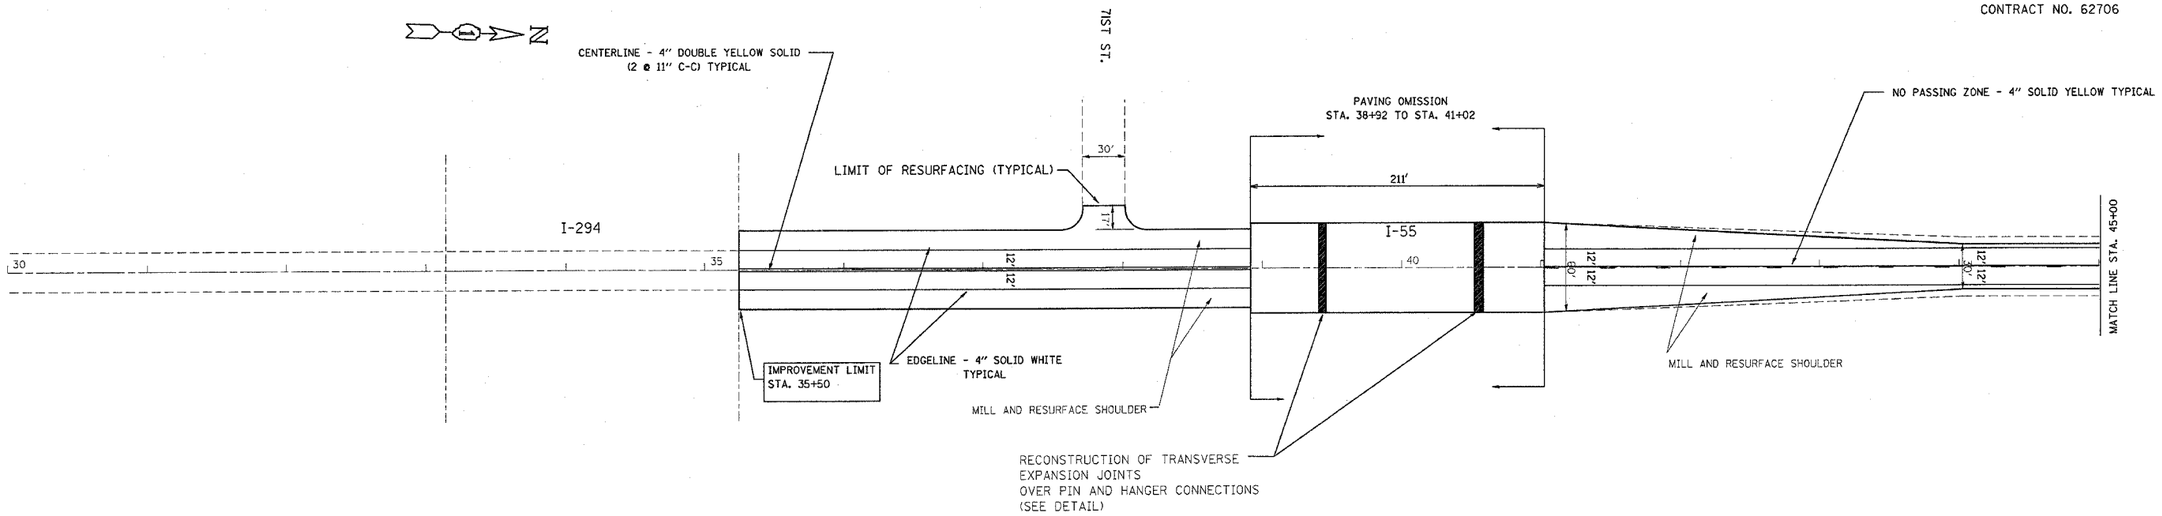

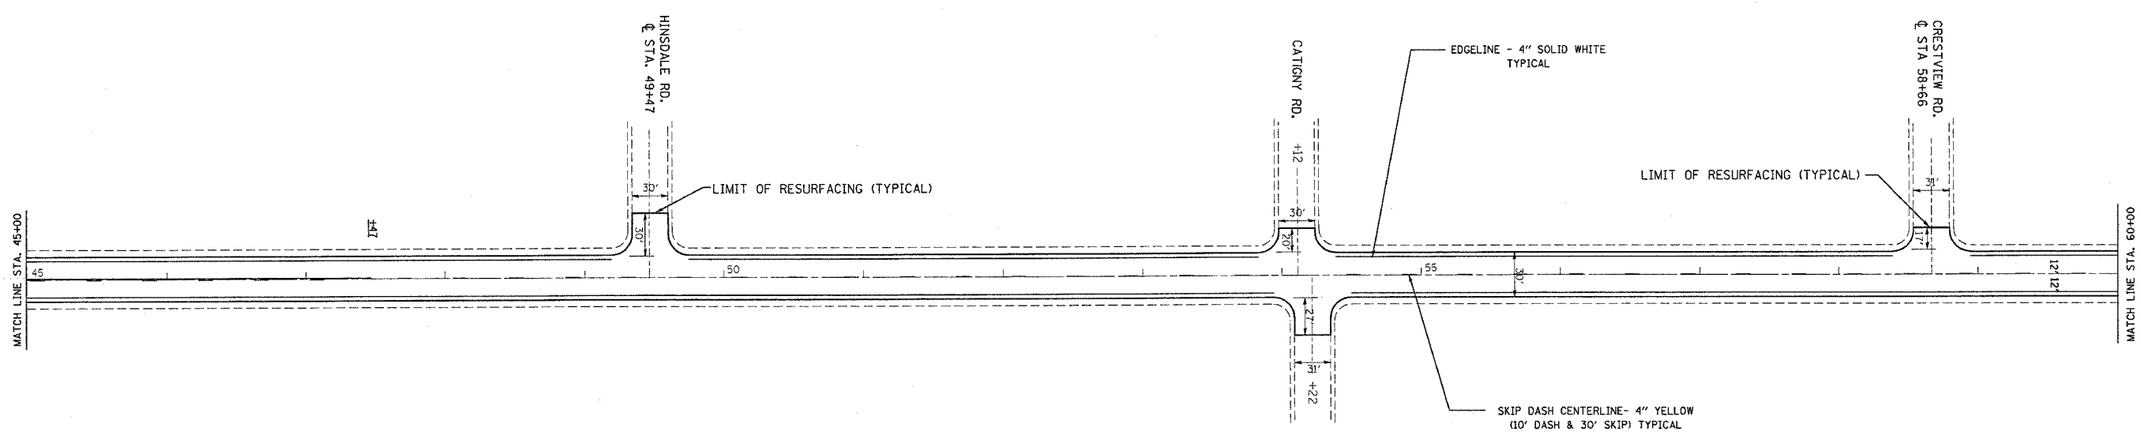

NOTE:

ALL RAISED REFLECTIVE PAVEMENT MARKERS SHALL BE INSTALLED USING TC-11

REVISIONS	
NAME	DATE

ILLINOIS DEPARTMENT OF TRANSPORTATION

WILLOW SPRINGS.

I-55 TO 53RD ST.

PAVEMENT MARKING AND PLAN SHEET

SCALE: VERT. NONE
HORIZ.

DATE 8/25/2004

DRAWN BY S.E.S.

CHECKED BY

8/25/2004
c:\projects\dlll804\dlll804aa.n32
schlkase